Plans prepared for Local Authority approval


All dimensions to be checked on site




PROPOSED FRONT ELEVATION



PROPOSED REAR ELEVATION

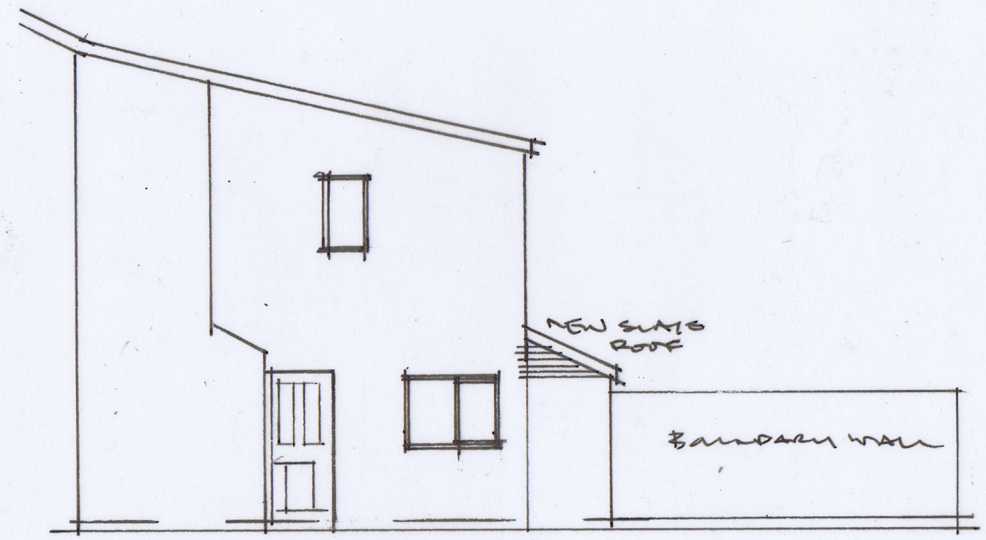

PROPOSED SIDE ELEVATION

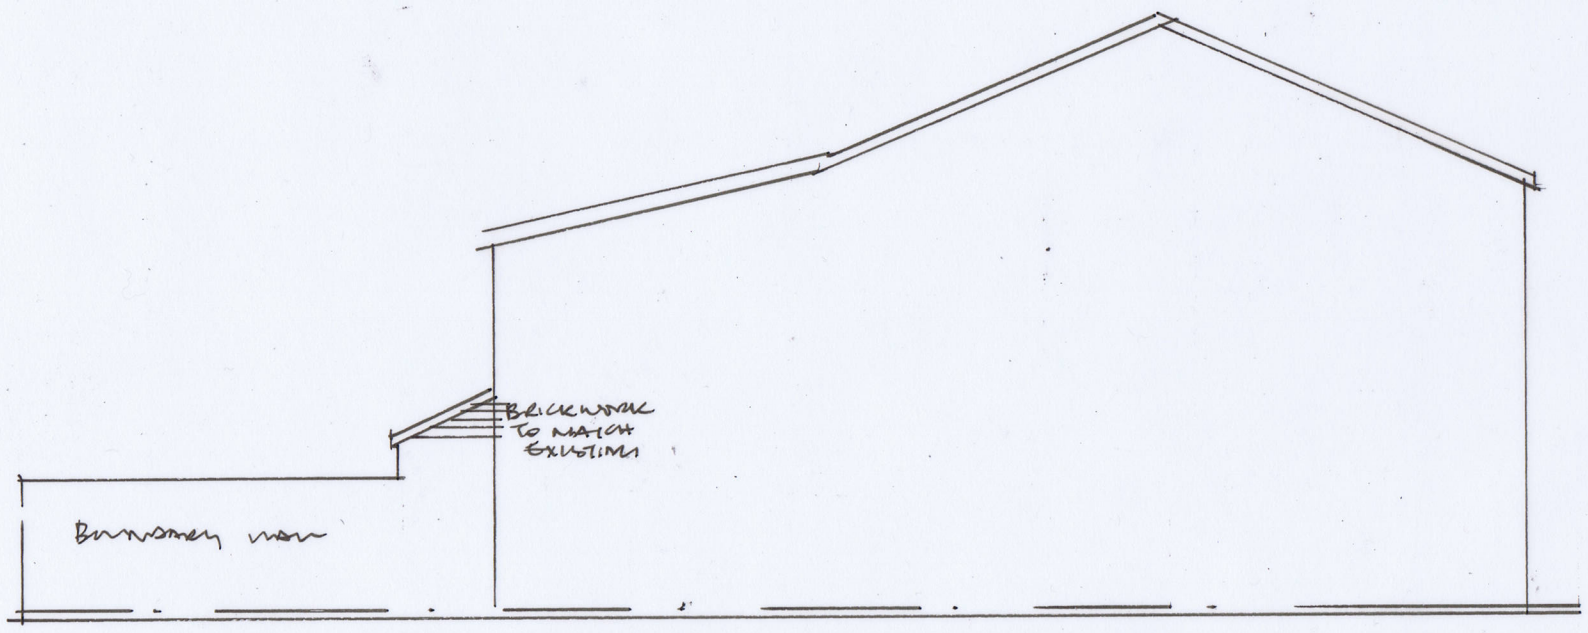

PROPOSED SIDE ELEVATION

Proposed alterations and change of use at

84 Church Road Northenden M22 4NW

Proposed Elevations

Scale 1:100@A3

DrwgNo. PA 042012/07