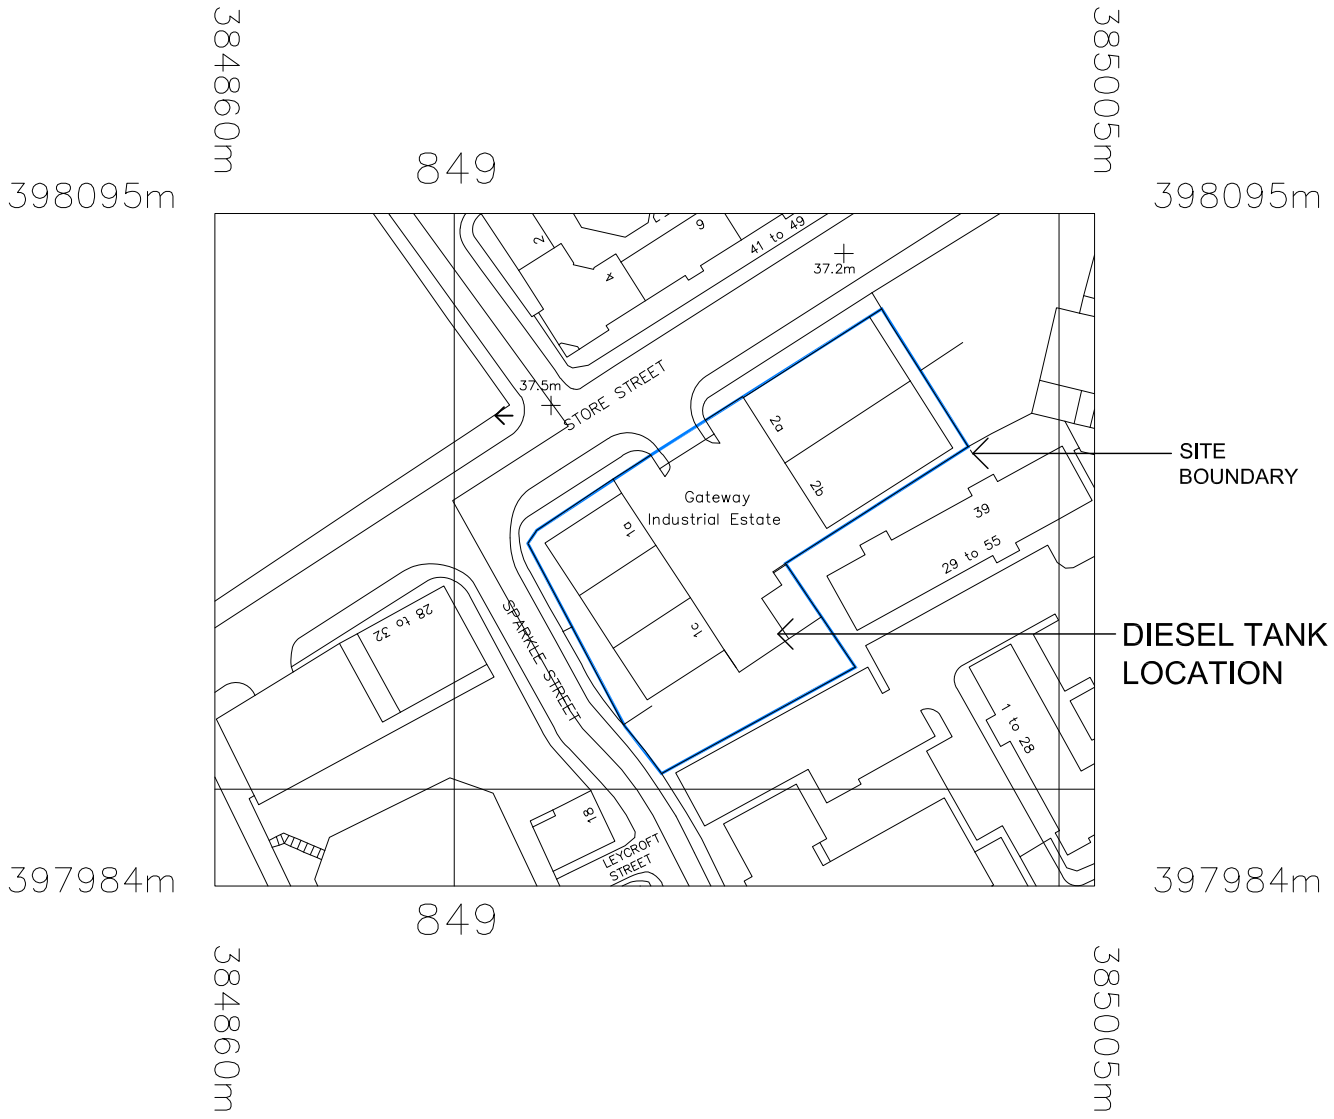

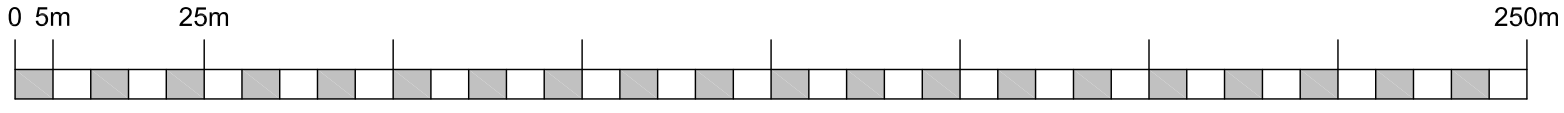

1:1250 SCALE BAR IN METERS

mountfield

Project Faraday

NOTES

1. CDM REGULATION NO DRAWING OR OTHER DESIGN INFORMATION SHOULD BE READ WITHOUT REFERENCE TO THE HEALTH AND SAFETY PLAN.
2. THIS DRAWING IS TO BE READ IN CONJUNCTION WITH ALL RELEVANT ARCHITECTS, ENGINEERS, NATIONAL STRUCTURAL CONCRETE SPECIFICATION FOR BUILDING CONSTRUCTION (THIRD EDITION) AND SPECIALIST SUB-CONTRACTORS DRAWINGS AND SPECIFICATIONS AND EMPLOYER SPECIFICATION. ANY DISCREPANCIES BETWEEN THESE DRAWINGS ARE TO BE REPORTED IMMEDIATELY.
3. SITE IS TO VERIFY ALL DIMENSIONS PRIOR TO CONSTRUCTION
4. THIS DRAWING IS NOT TO BE SCALED IN HARD FORMAT AND/OR ELECTRONIC FORMAT.

PLANNING

Revision	Date	Description
P1	07/12/11	ISSUED FOR PLANNING

PAUL OWEN ASSOCIATES
CONSULTING ENGINEERS TECHNICAL ADVISERS
50 Burnhill Road, Beckenham, Kent BR3 3LA
t: 020 8249 6066
f: 020 8658 4580
e: poa@paulowen.co.uk
w: www.paulowen.co.uk

Project:
UNIT 2 GATEWAY, INDUSTRIAL ESTATE, STORE STREET, MANCHESTER, M1 2NJ.

Site No: N51
Site Ref: MCRST2

Project Description:
PROPOSED INSTALLATION OF 3.2m WIDE x6.0m LONG x2.0m HIGH DIESEL FUEL TANK

Drawn: GHB
Scale: 1:1250 @ A3
Date: SEPTEMBER 11

Drawing:
SITE LOCATION PLAN

Drg.No: 21104/N51/P01
Rev: P1