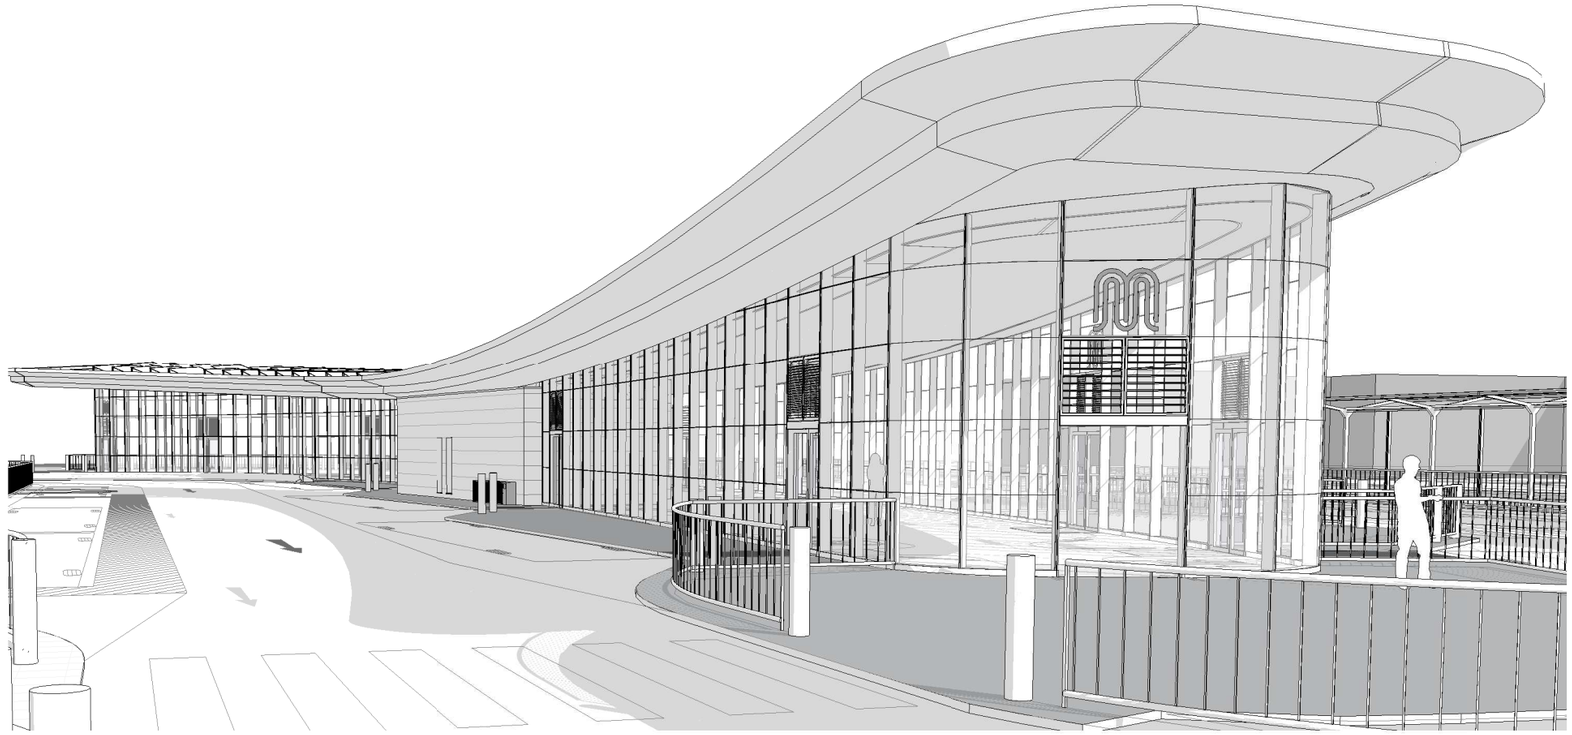

Concourse Eaves 3D_Original

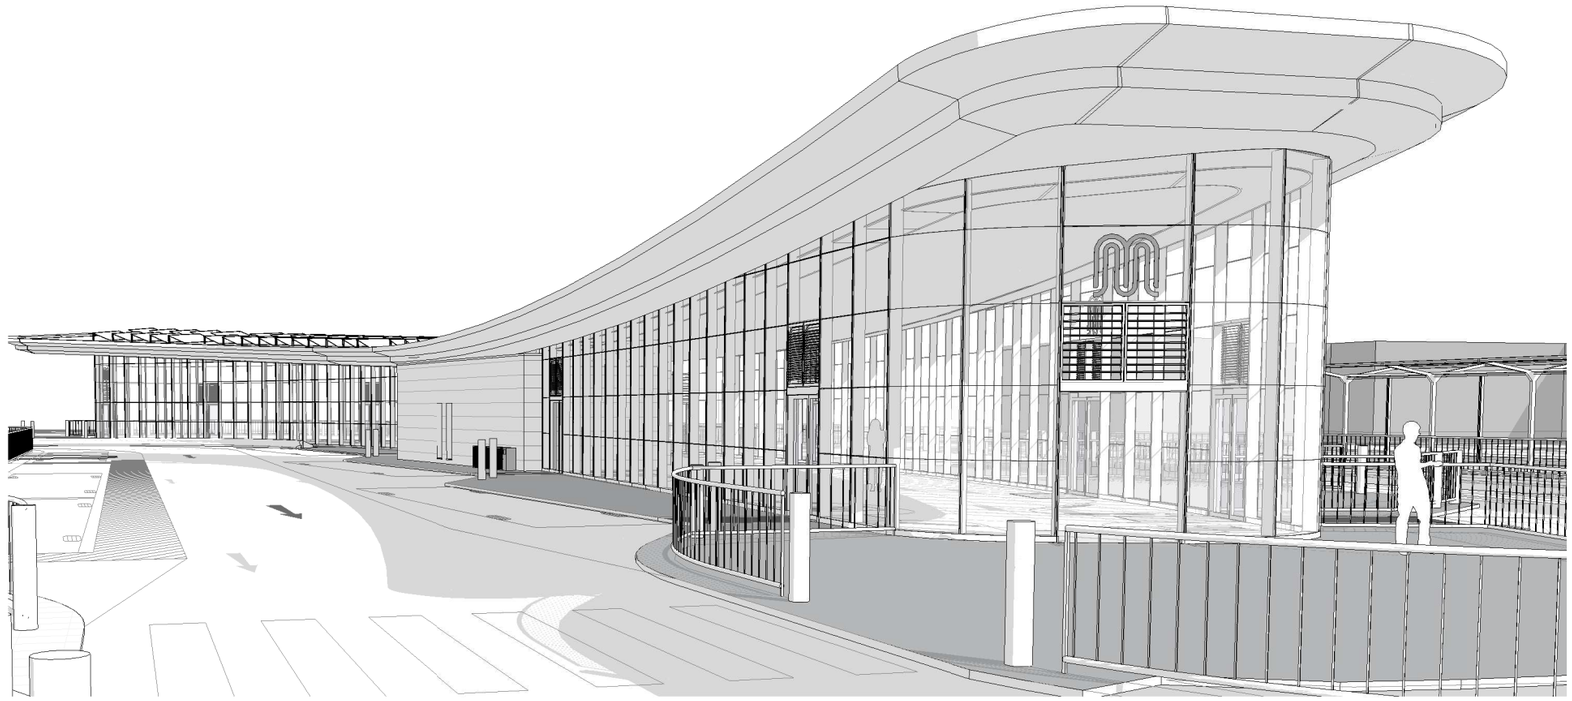

Concourse Eaves 3D_Proposed

Rev	Description	Date	Dr by	App by
original by		date created		approved by
DH		20/06/13		AB

Aedas

Aedas Architects

Aedas Architects Ltd
7 Brewery Place
Brewery Wharf
Leeds LS10 1NE
United Kingdom

T +44(0)113 3858787
F +44(0)113 3858777
E leeds@aedas.com
aedas.com

client name
TfGM

project
Wythenshawe Transport Interchange

drawing
Eaves Overhang Comparison Sketch

computer file	plot date
C:\Revit Projects\01638-A-M3-XX-Building-CENTRAL 2013_dominic.husband.rvt	June 2013
project number: 2010.01638	scale: @A3
drawing number: (SK)_130620_01	rev:	issue status: Preliminary

This drawing is to be read in conjunction with all related drawings. All dimensions must be checked and verified on site before commencing any work or producing shop drawings.The originator should be notified immediately of any discrepancy. This drawing is copyright and remains the property of Aedas.