Form	ATM
DATE	Mar-10
ISSUE	15
PAGE	3 of 9
ORIGIN	John Sherlock

Proposed Kiosk Plan

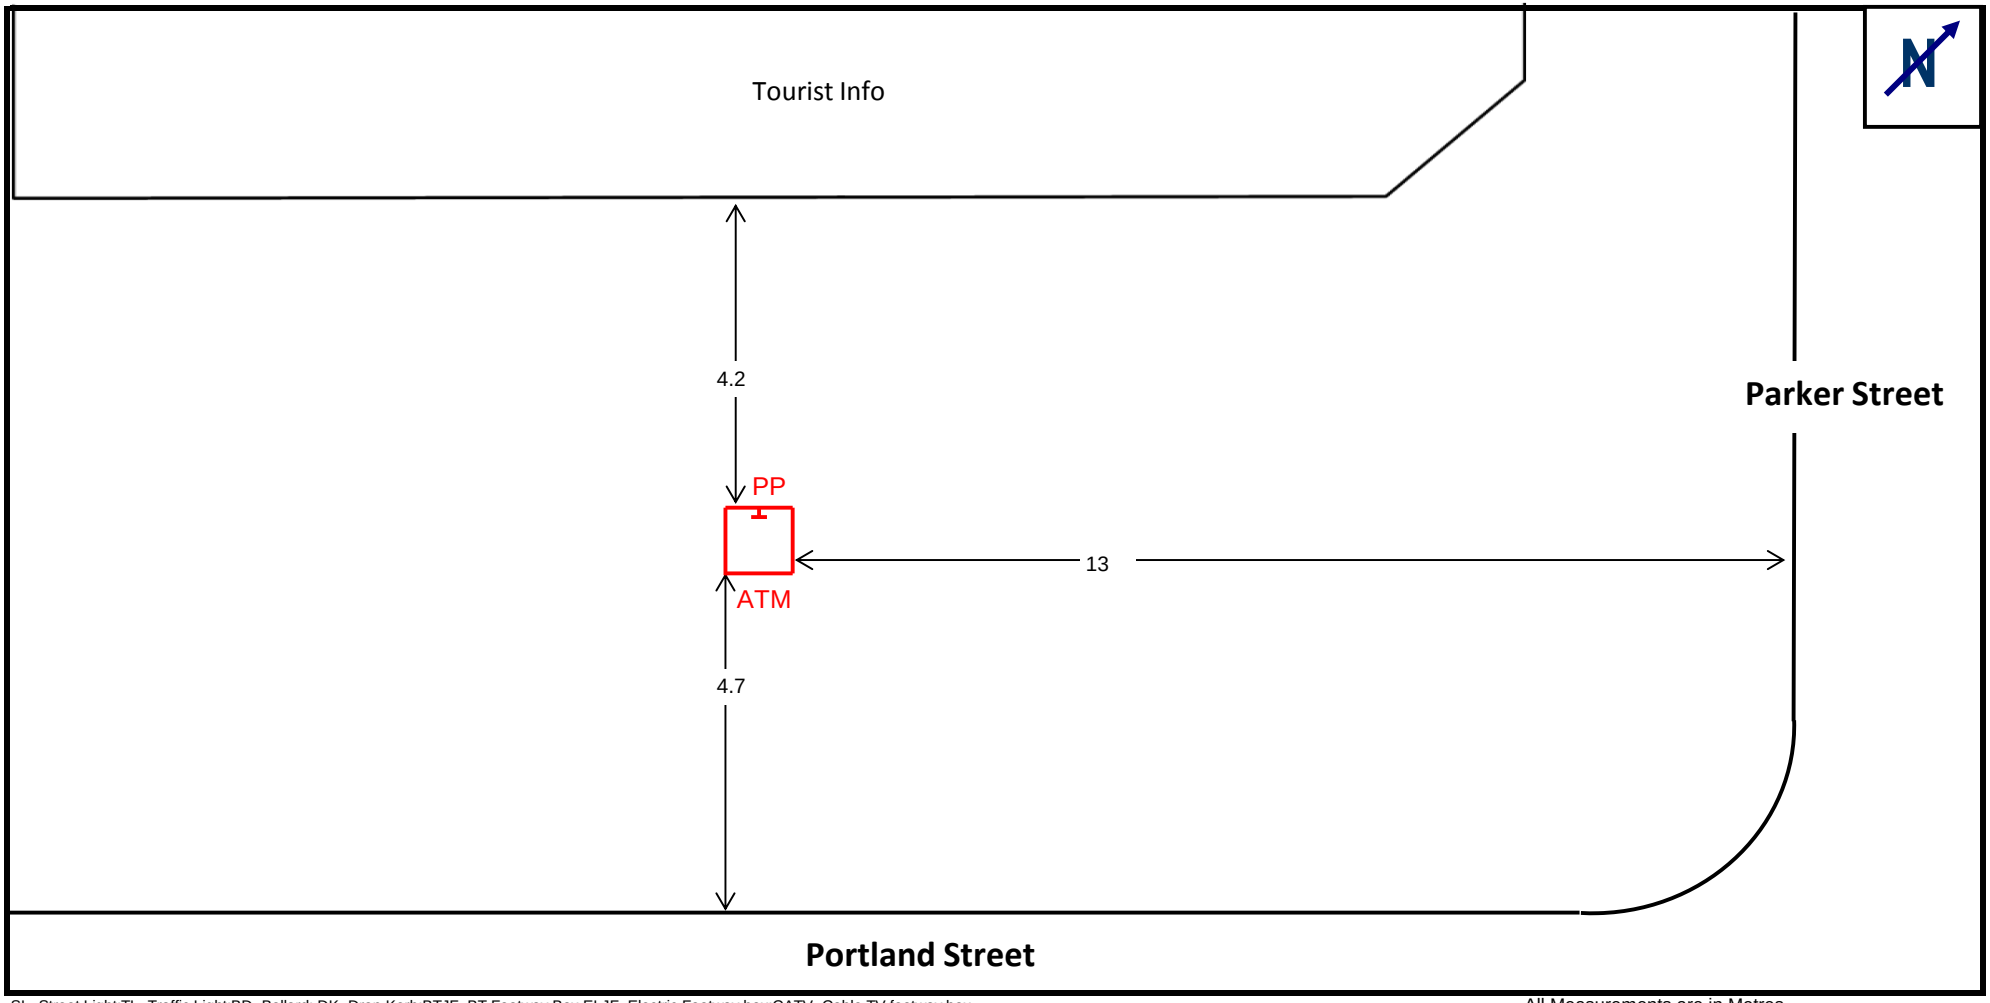

SL=Street Light:TL=Traffic Light:BD=Bollard: DK=Drop Kerb:BTJF=BT Footway Box ELJF=Electric Footway box:CATV=Cable TV footway box

All Measurements are in Metres

BT Payphones

Job Description

Alter existing Telephone Kiosk as shown to form a combined Payphone & ATM as described in documentation.
Telephone numbers are shown for information only.

Address:

os Tourist Info
Portland Plaza / Portland Street
Manchester ,

BT Database:- 0

Post Code: M1 4BT

BT Ref Number	1- 01612365890	5- .
Cash Zone PTU	2-	6- .
Drawing Issue	3- .	7- .
1	4- .	8- .

BT Managed Contract Number	O.S Ref	384359 398137	BT Surveyor
#REF!			John Hand
Local Planning Authority	Print Size A4	Scale 1:100	Date
Manchester City Council			16/05/2013