
Plans prepared for Local Authority approval

All dimensions to be checked on site

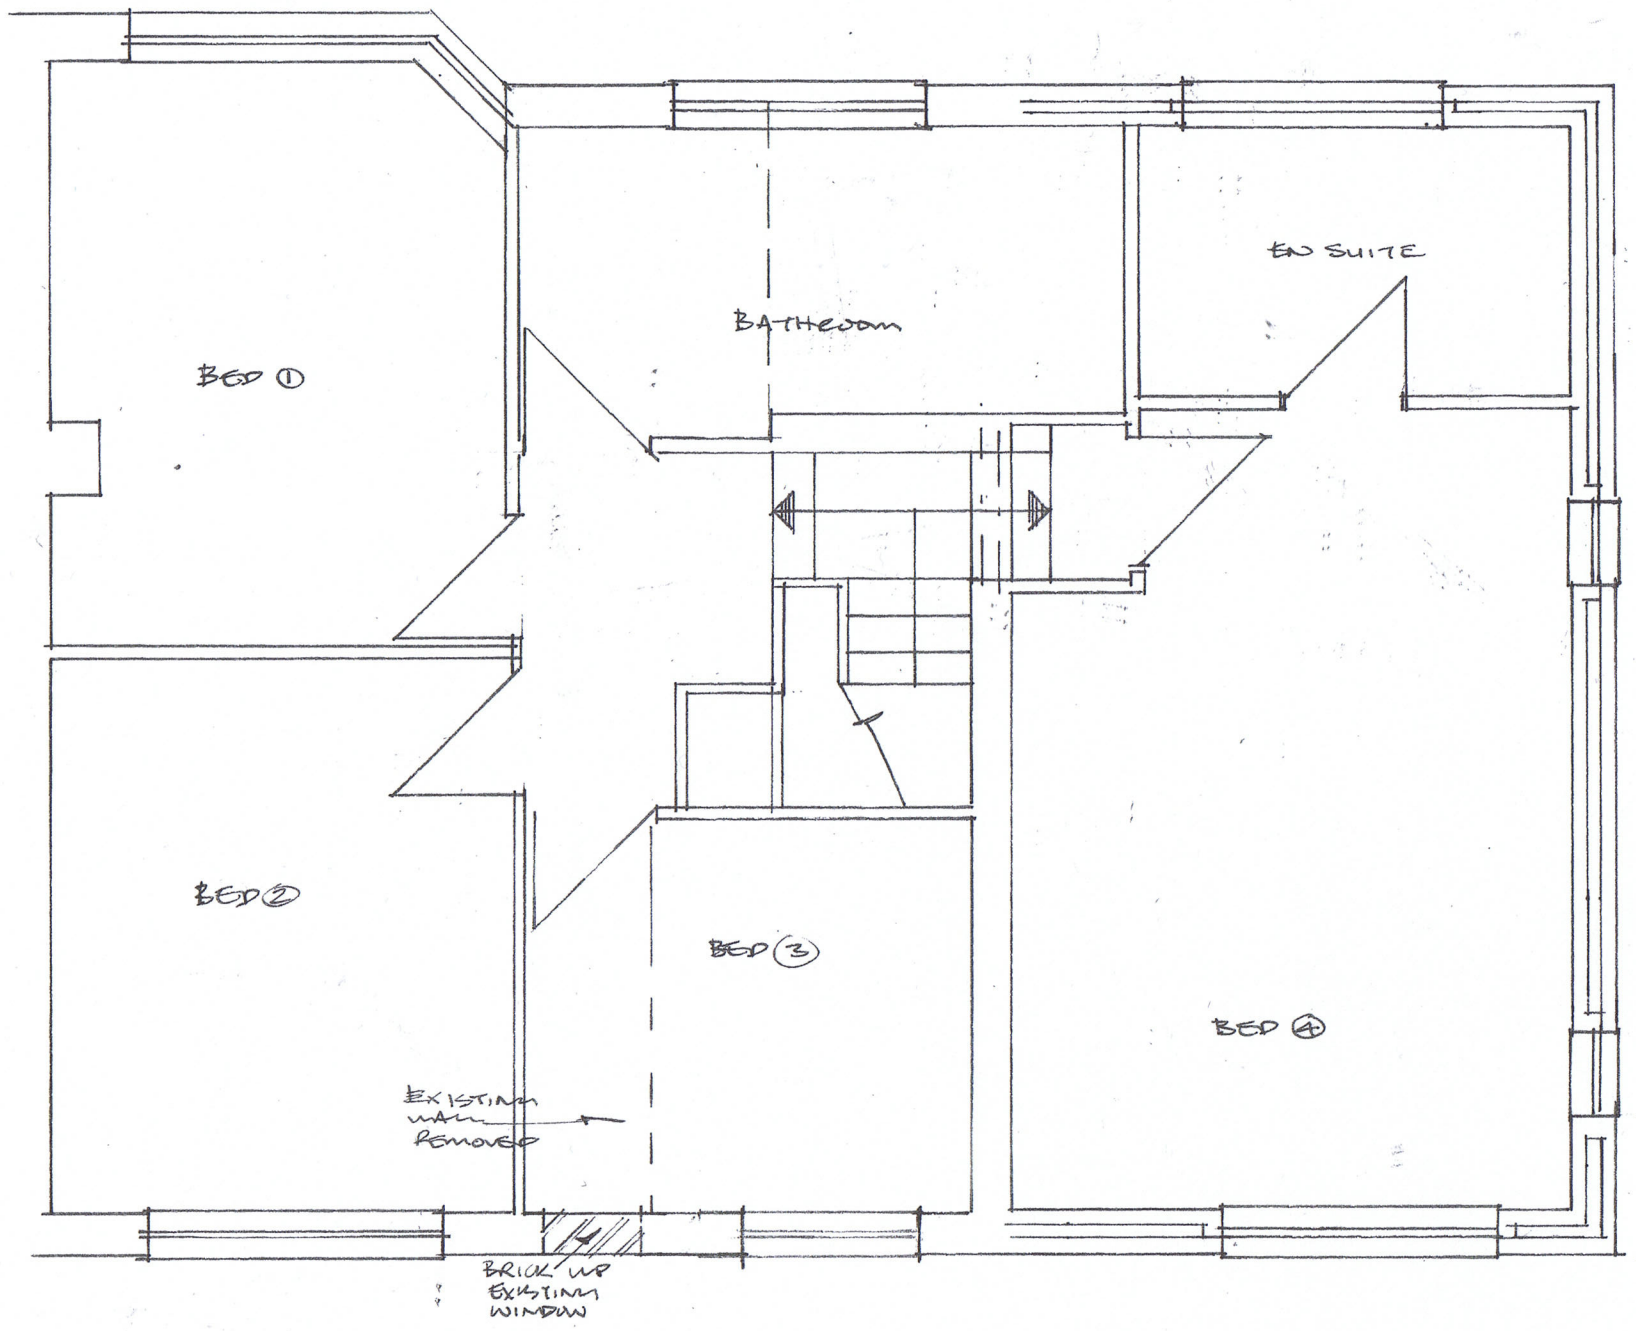

Proposed Extensions at 5 Crombie Avenue

Manchester M22 4SG

Proposed First FloorPlan

Scale 1:50 @A3

Drwg No PA- 102012/06