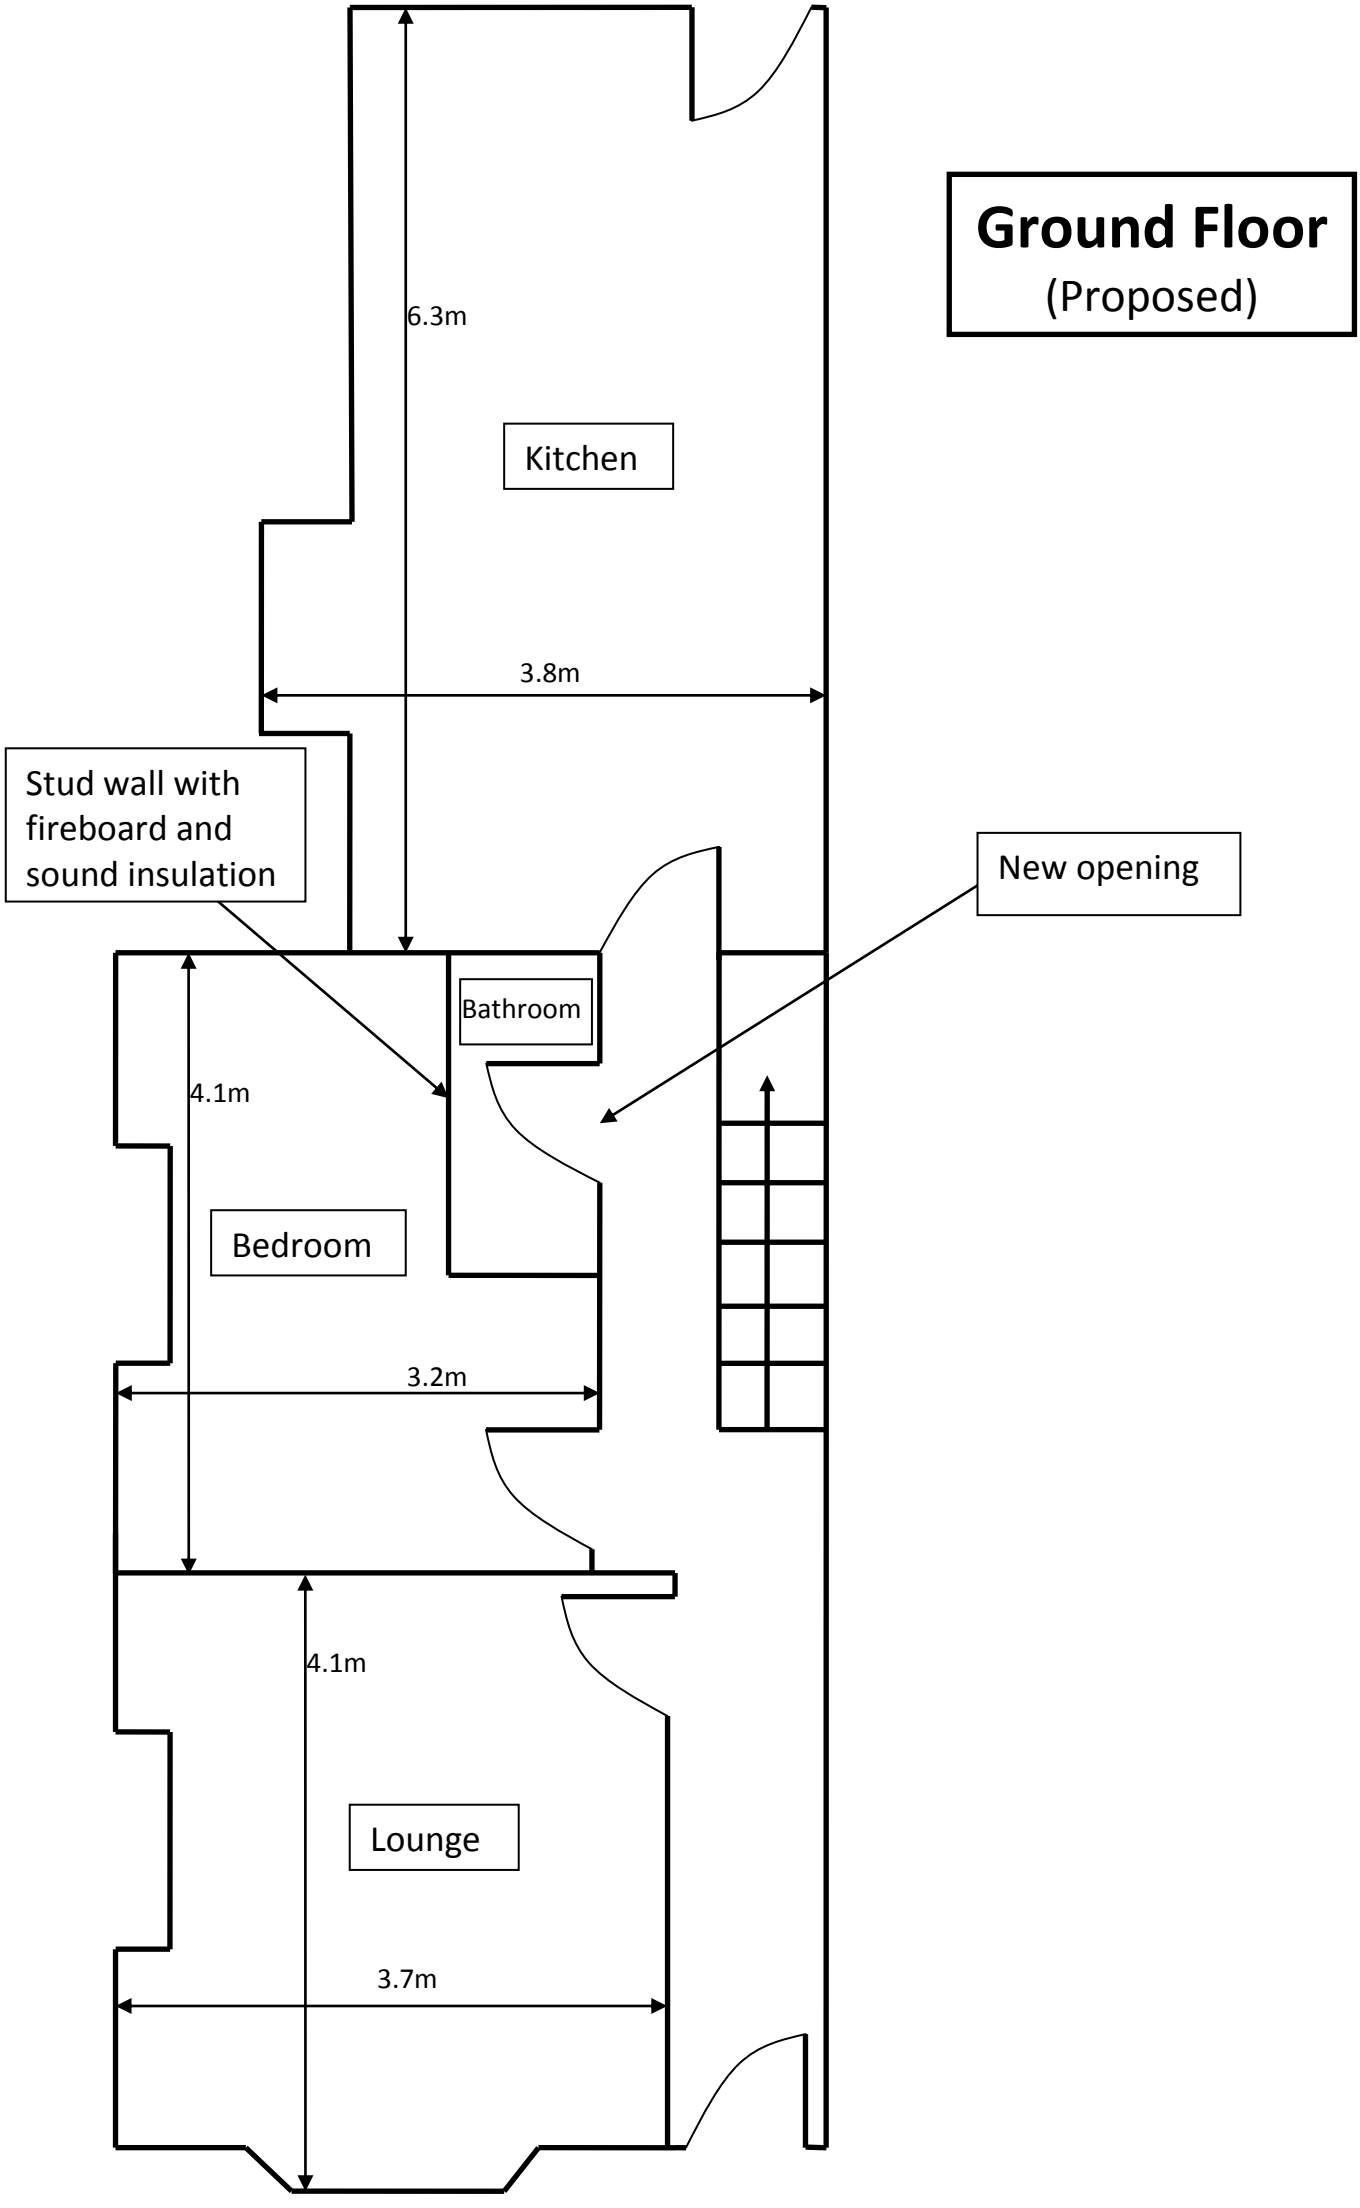
Proposed Plans for 20 Denmark Road


Please consider the attached proposed floor plans for 20 Denmark road, Manchester, M15 6FG if any of the plans are not suitable I am happy to accept advice as to what would be suitable and work with the planning department to come up with a proposal that would be acceptable.

Kind Regards,


Johann Rowan

Email: johannrowan@gmail.com
Tel: 07941278177


Ground Floor
(Proposed)
6.3m
Kitchen
3.8m
Stud wall with fireboard and sound insulation
New opening
Bathroom
4.1m
Bedroom
3.2m
4.1m
Lounge
3.7m

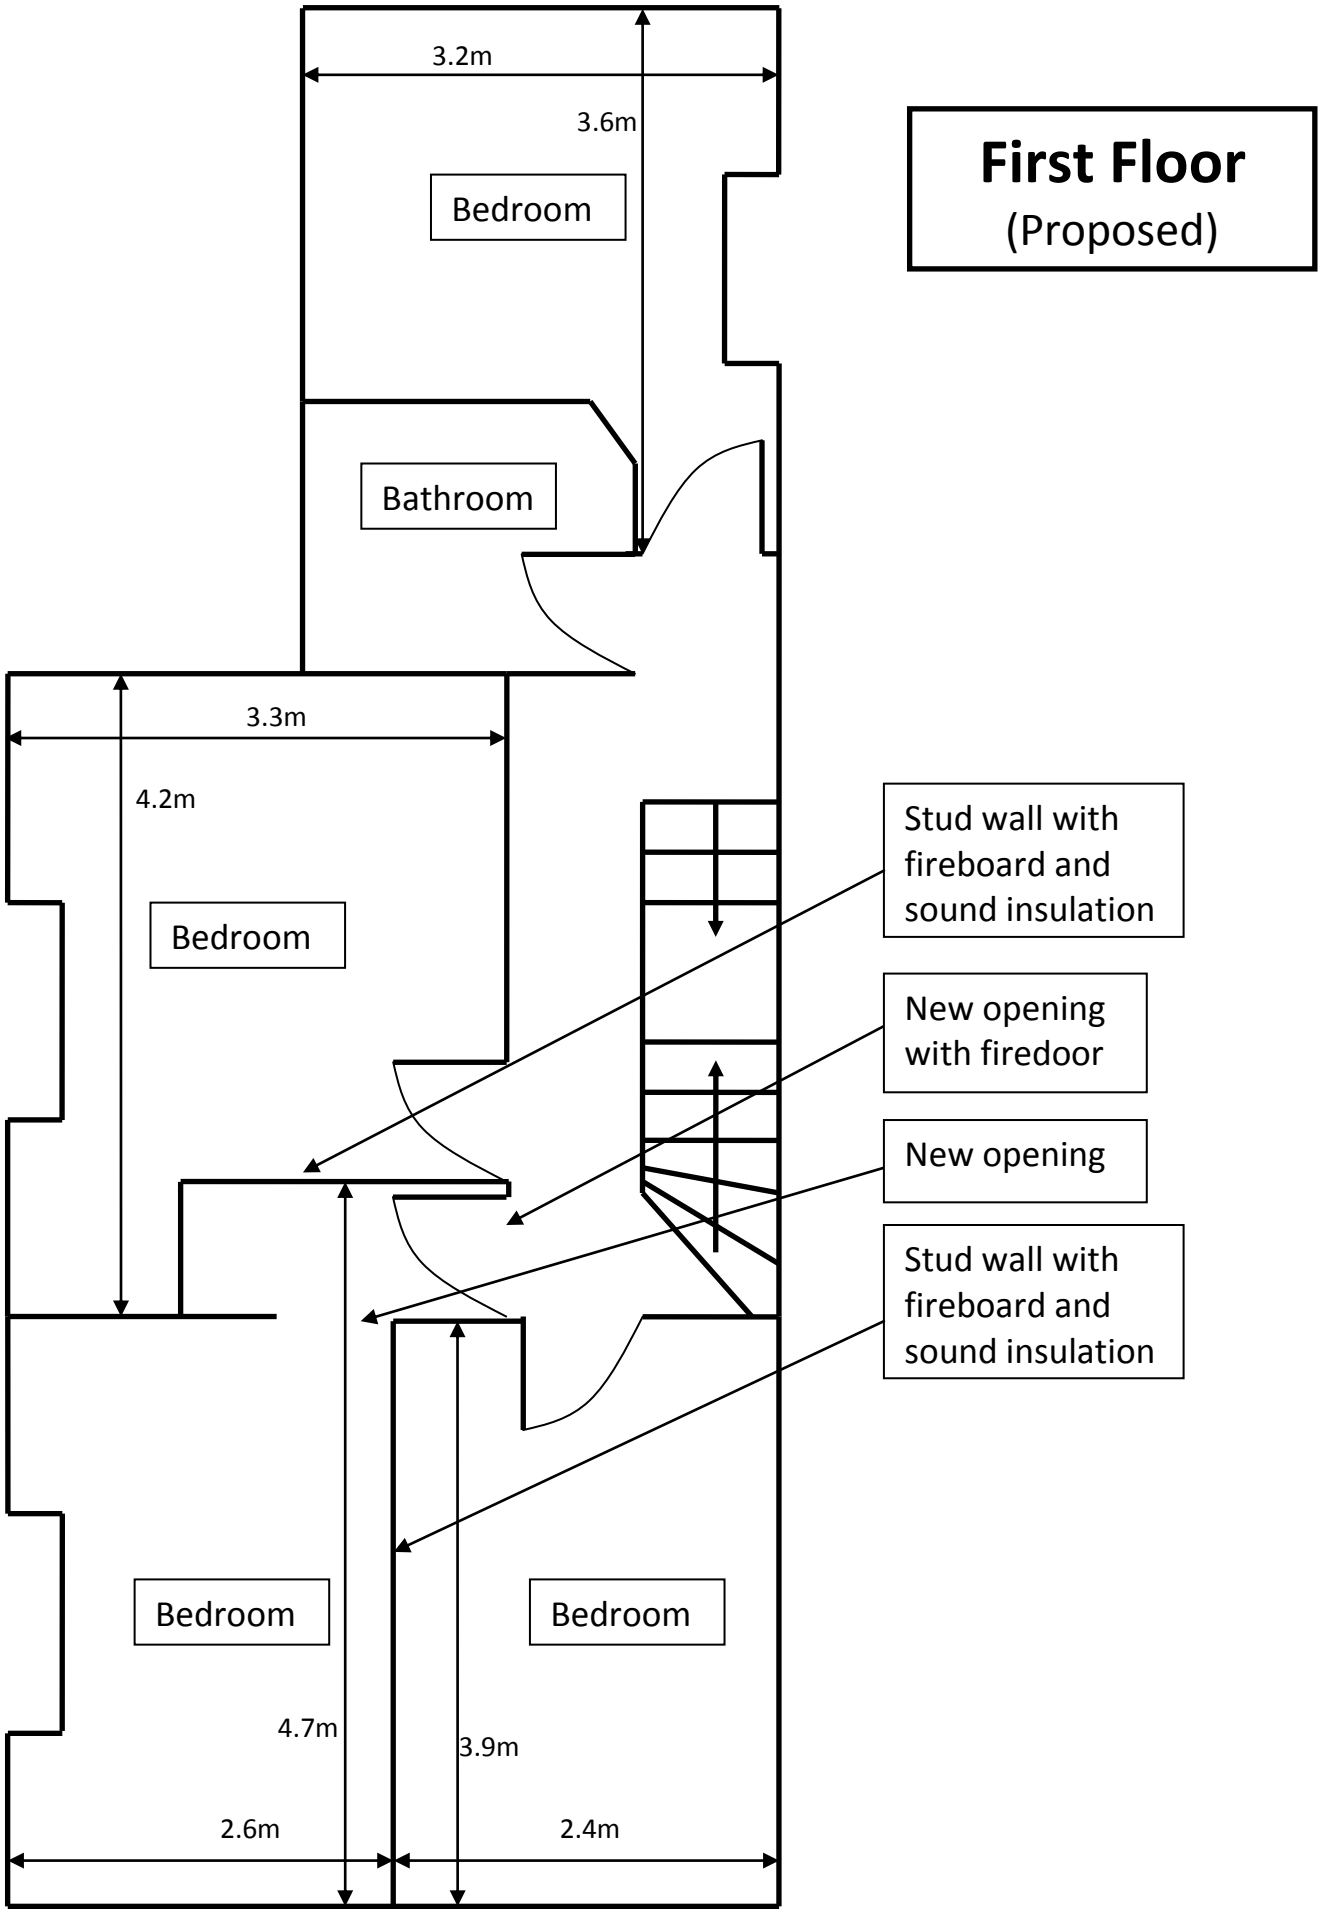
First Floor
(Proposed)
3.2m
3.6m
Bedroom
Bathroom
3.3m
4.2m
Bedroom
Stud wall with fireboard and sound insulation
New opening with firedoor
New opening
Stud wall with fireboard and sound insulation
Bedroom
Bedroom
4.7m
3.9m
2.6m
2.4m

Second Floor
(Proposed)

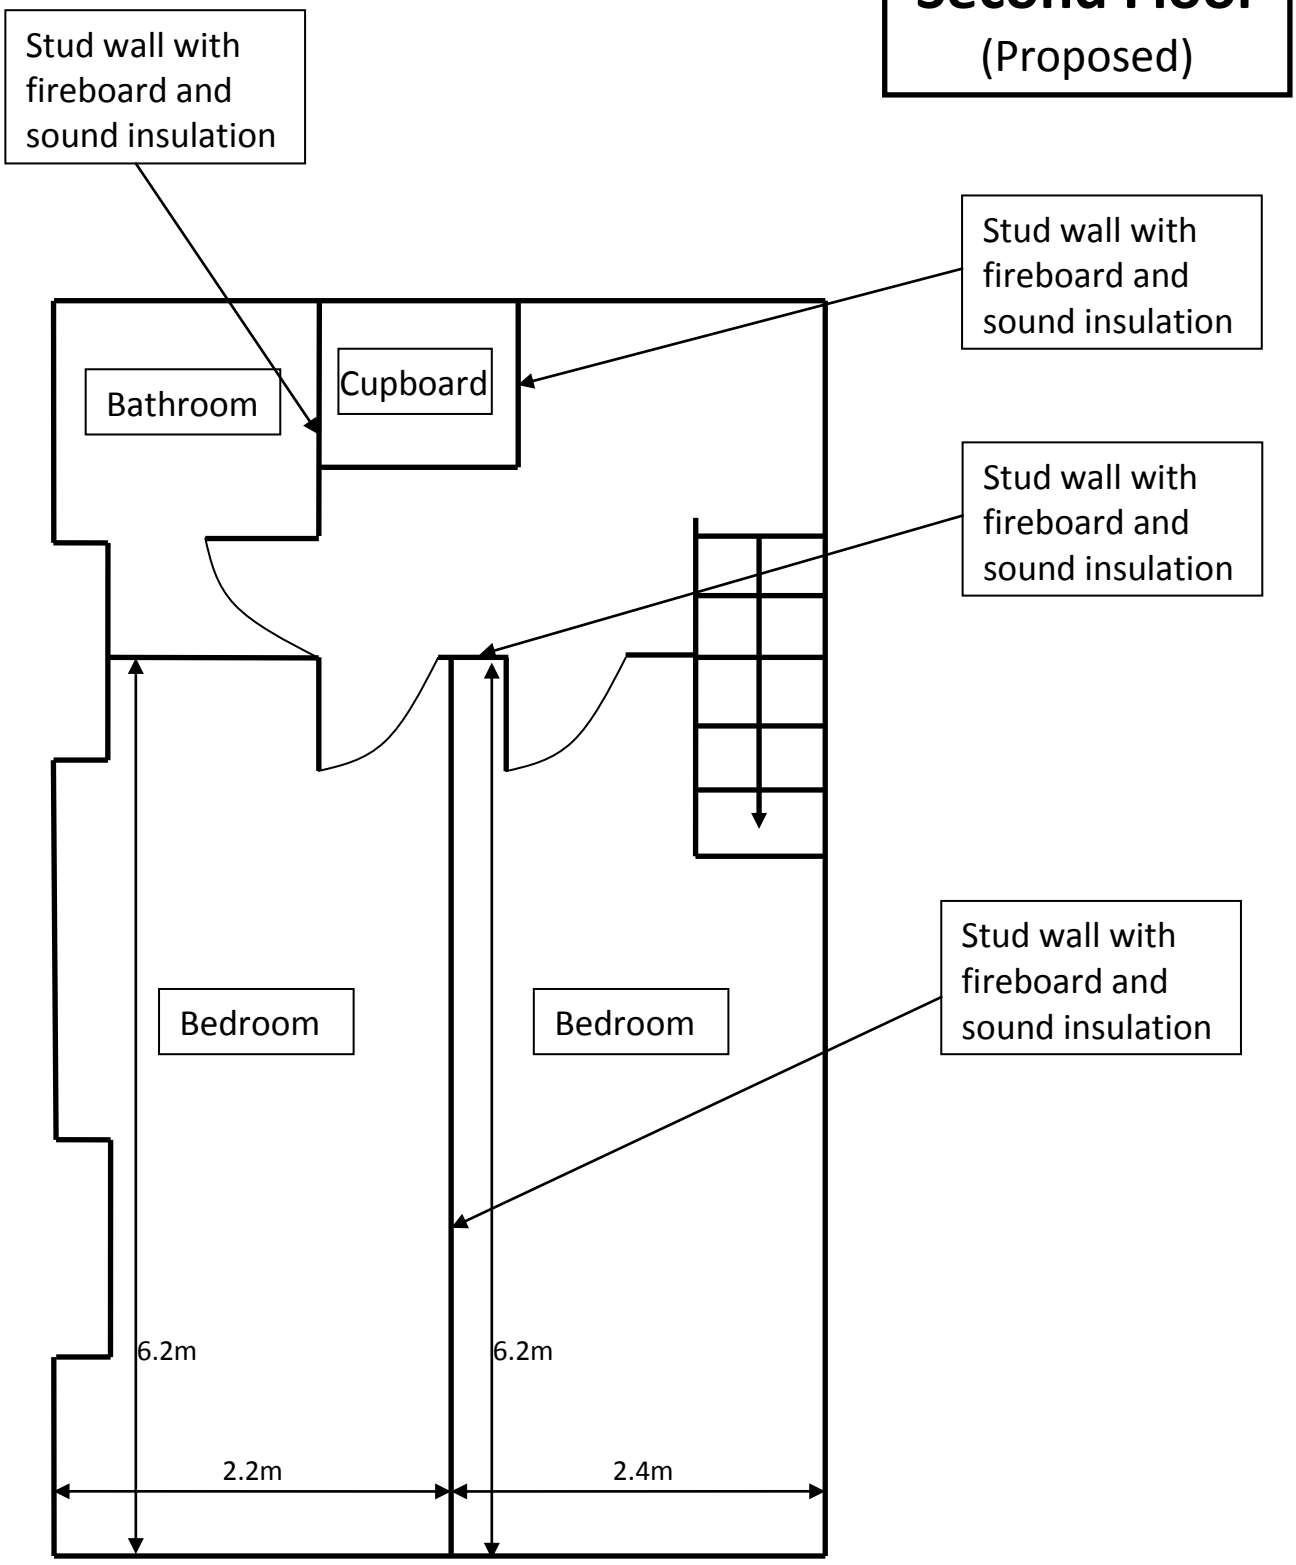

Basement
(Proposed)

