



Proposed Elevation


Proposed Section

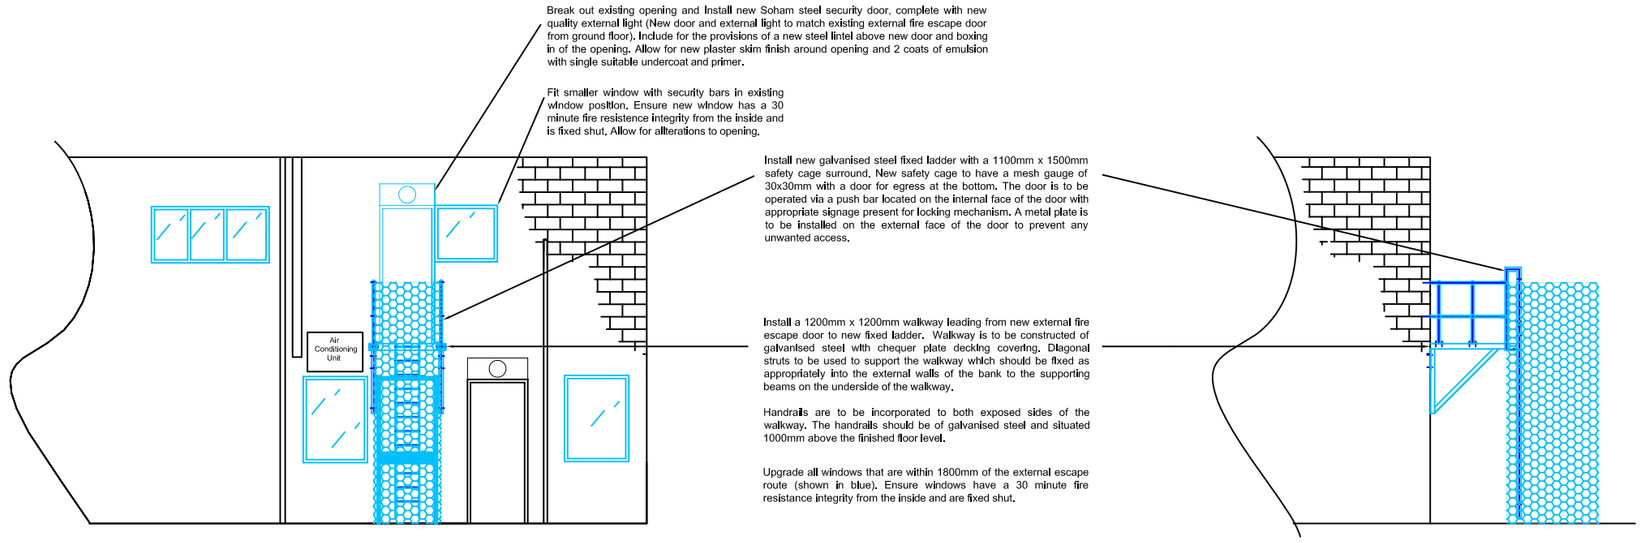

Photograph to rear of Property

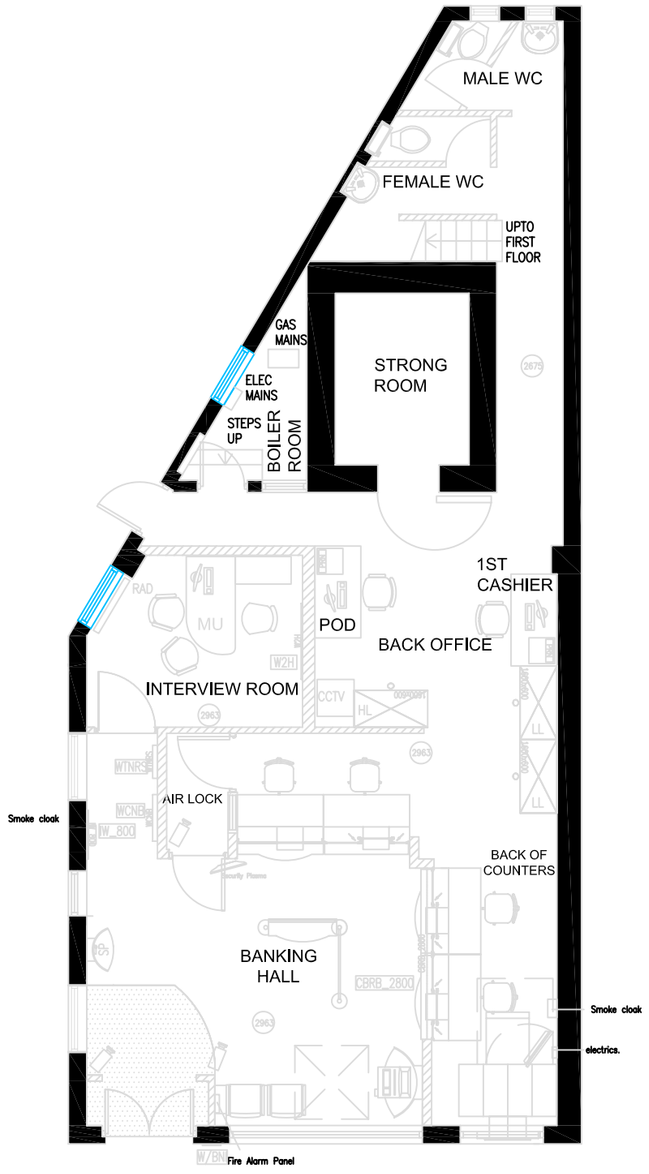

Proposed Ground Floor Layout

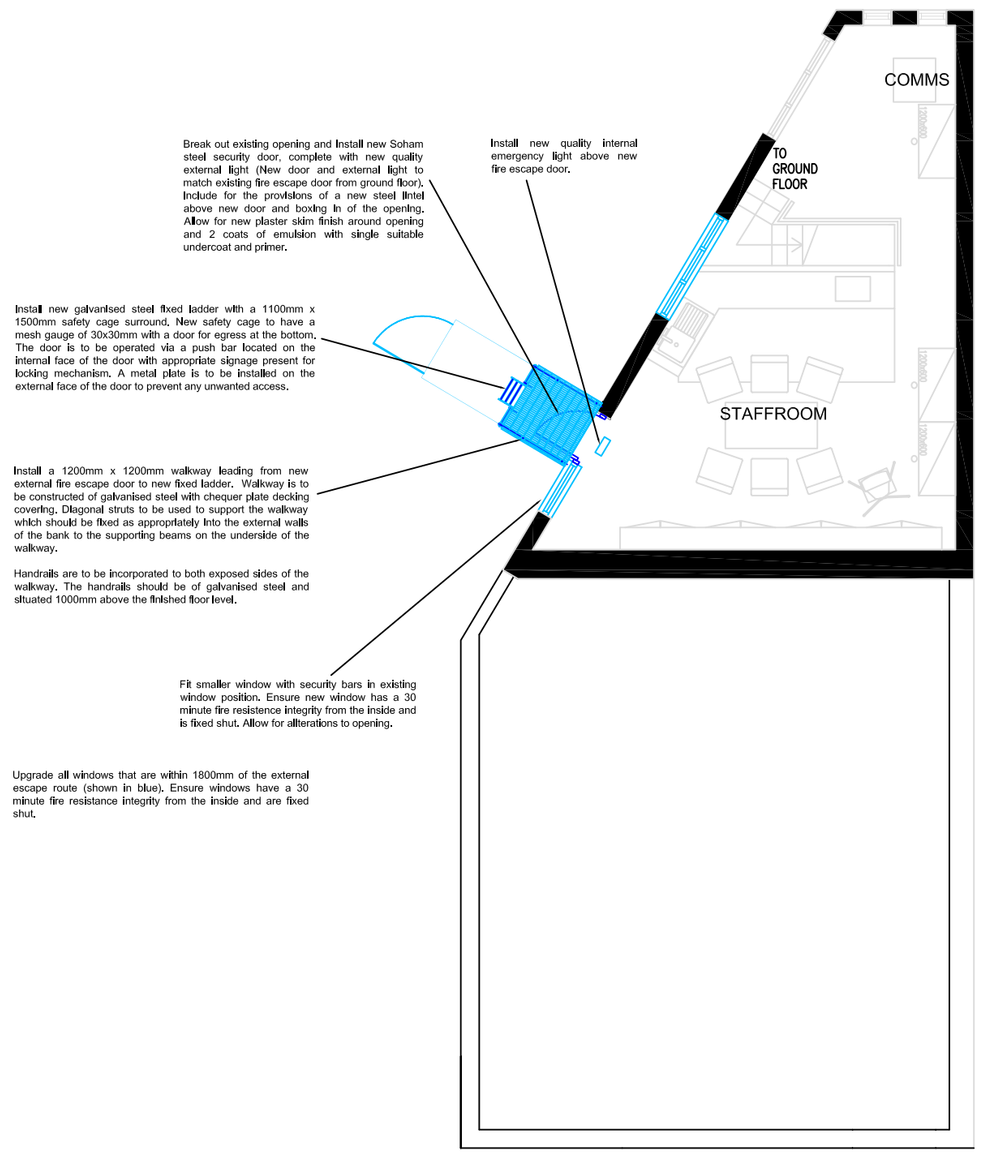

Proposed First Floor Layout

Do Not Scale

Use only written dimensions. All dimensions must be verified prior to the works being put into hand and any discrepancies reported to the originator.

Health And Safety Information

	Details	Initials	Date
Asbestos Survey			
Structural Check/Lifting & Handling			
Site Survey			
Access and Egress/Site Compund			
Hazards Identified			

Location Plan
N.T.S

General Notes

Rev.	Details of Revision	Date	Sign

Client:

FAITHFUL + GOULD CONSTRUCTIVE EXPERTISE
3200 CENTURY WAY THORPE PARK LEEDS LS15 8ZB
Tel. +44(0)113 306 6600
Fax. +44(0)113 306 6601

Project:
Design Solutions

Ref:
5041967 – 069

Drawing No:
BDS/Moston/002

Title:
Proposed Layouts at Barclays Bank Moston

Scale:	Drawn:	Checked:	Co-ord chk:
1:100	BD	AG	GRC
Original Size:	Date:	Date:	Date:
A2	20/05/08	21/05/08	21/05/08

Status:
Pending Approval

© FAITHFUL + GOULD COPYRIGHT: REPRODUCTION IN WHOLE OR PART BY ANY MEANS IS PROHIBITED WITHOUT THE PRIOR WRITTEN PERMISSION OF FAITHFUL + GOULD