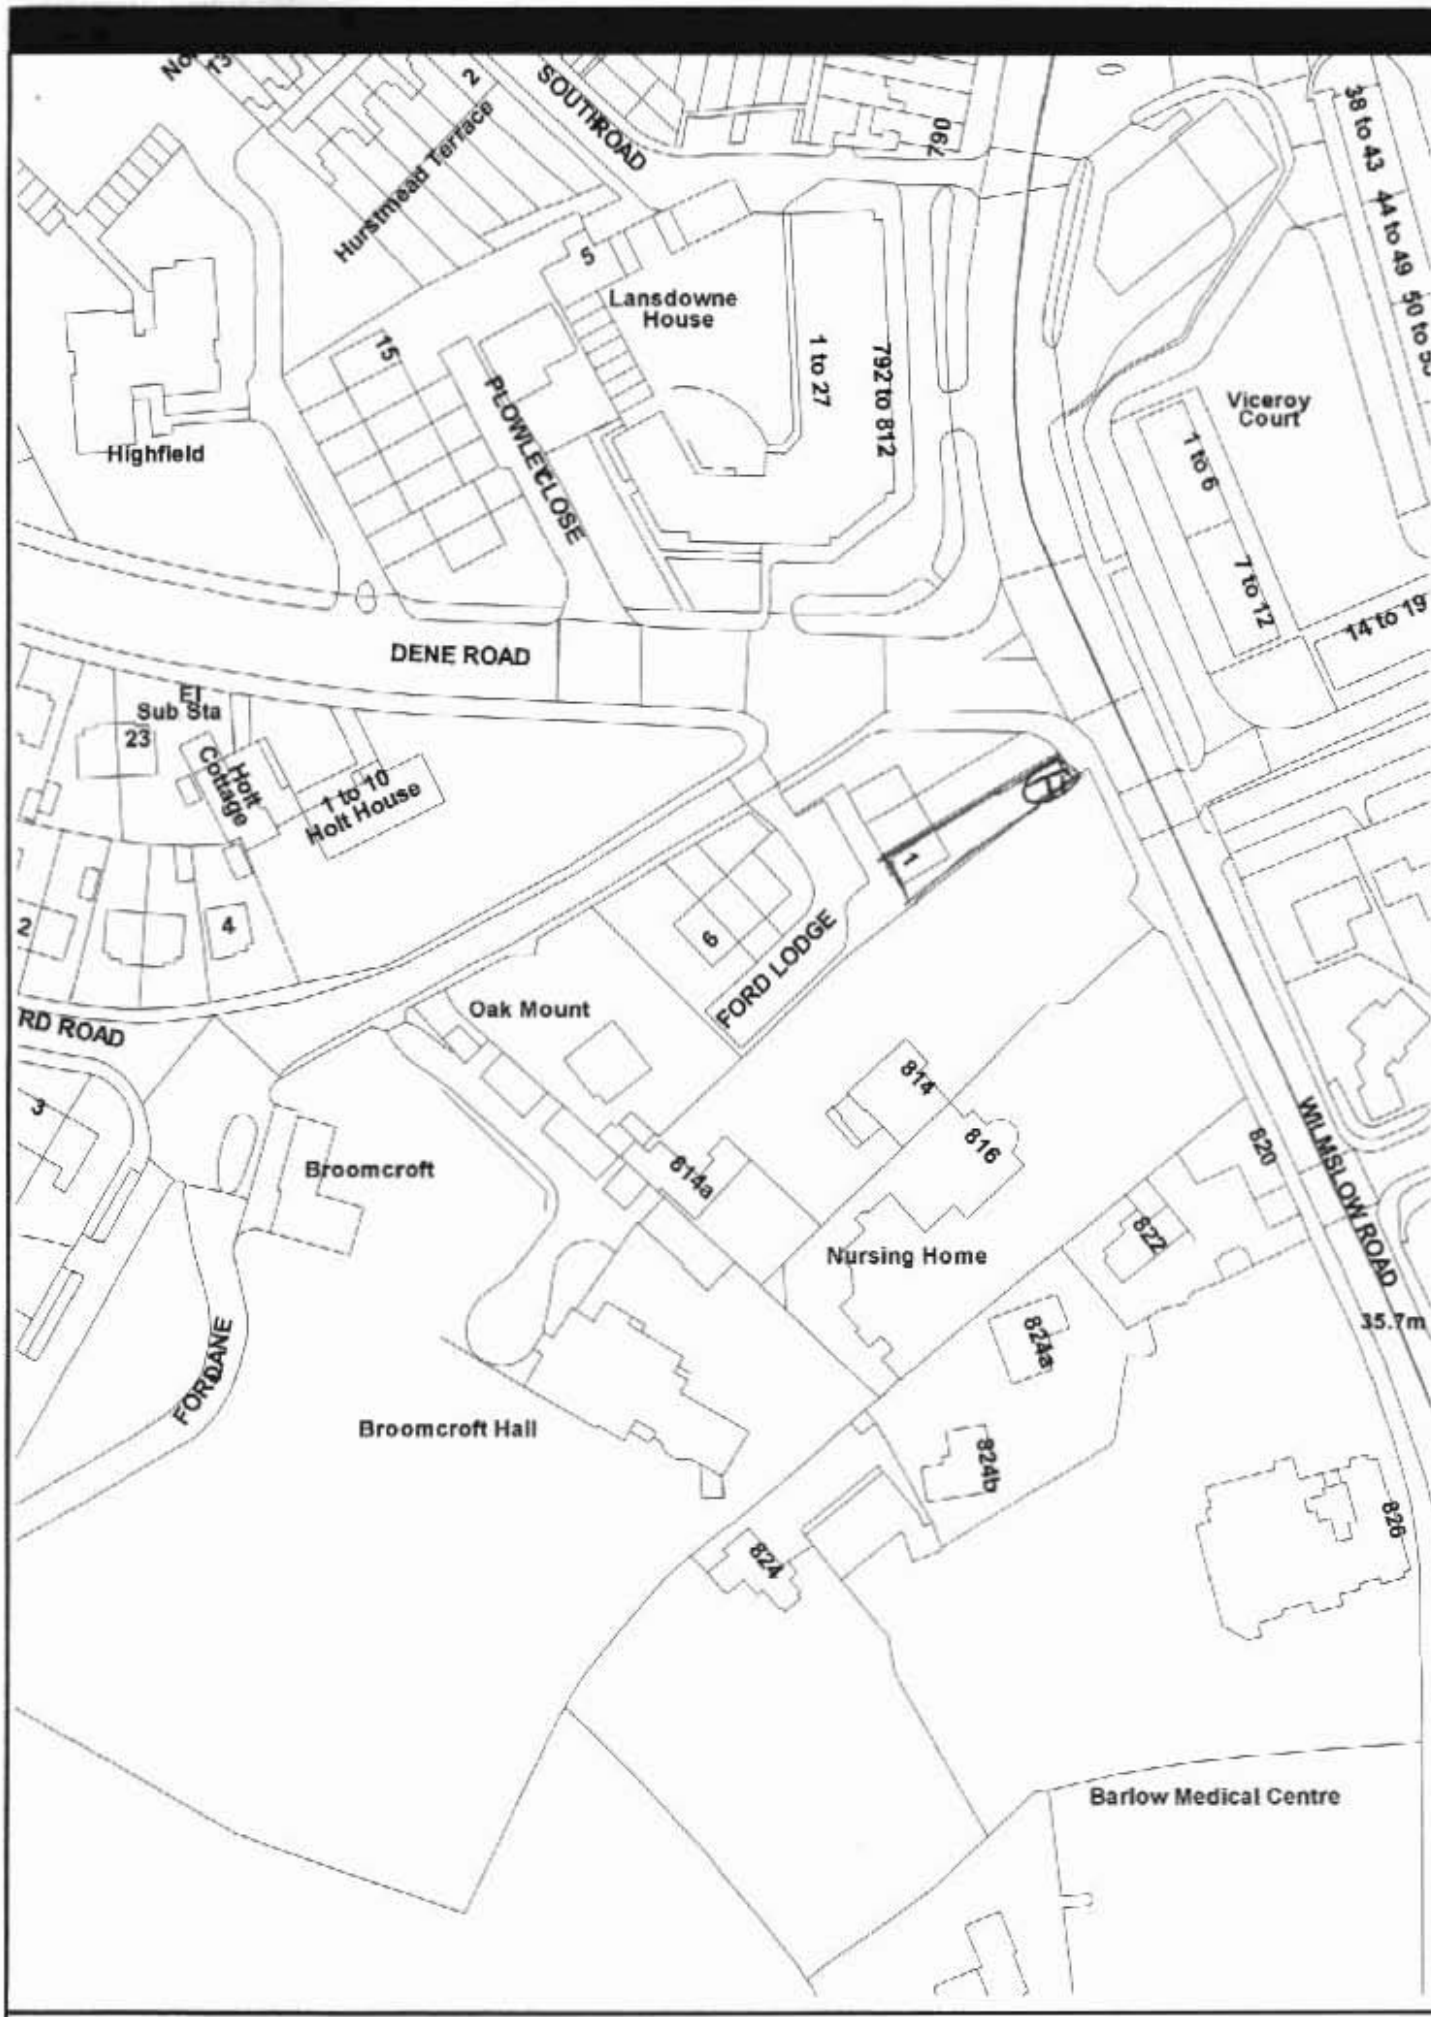
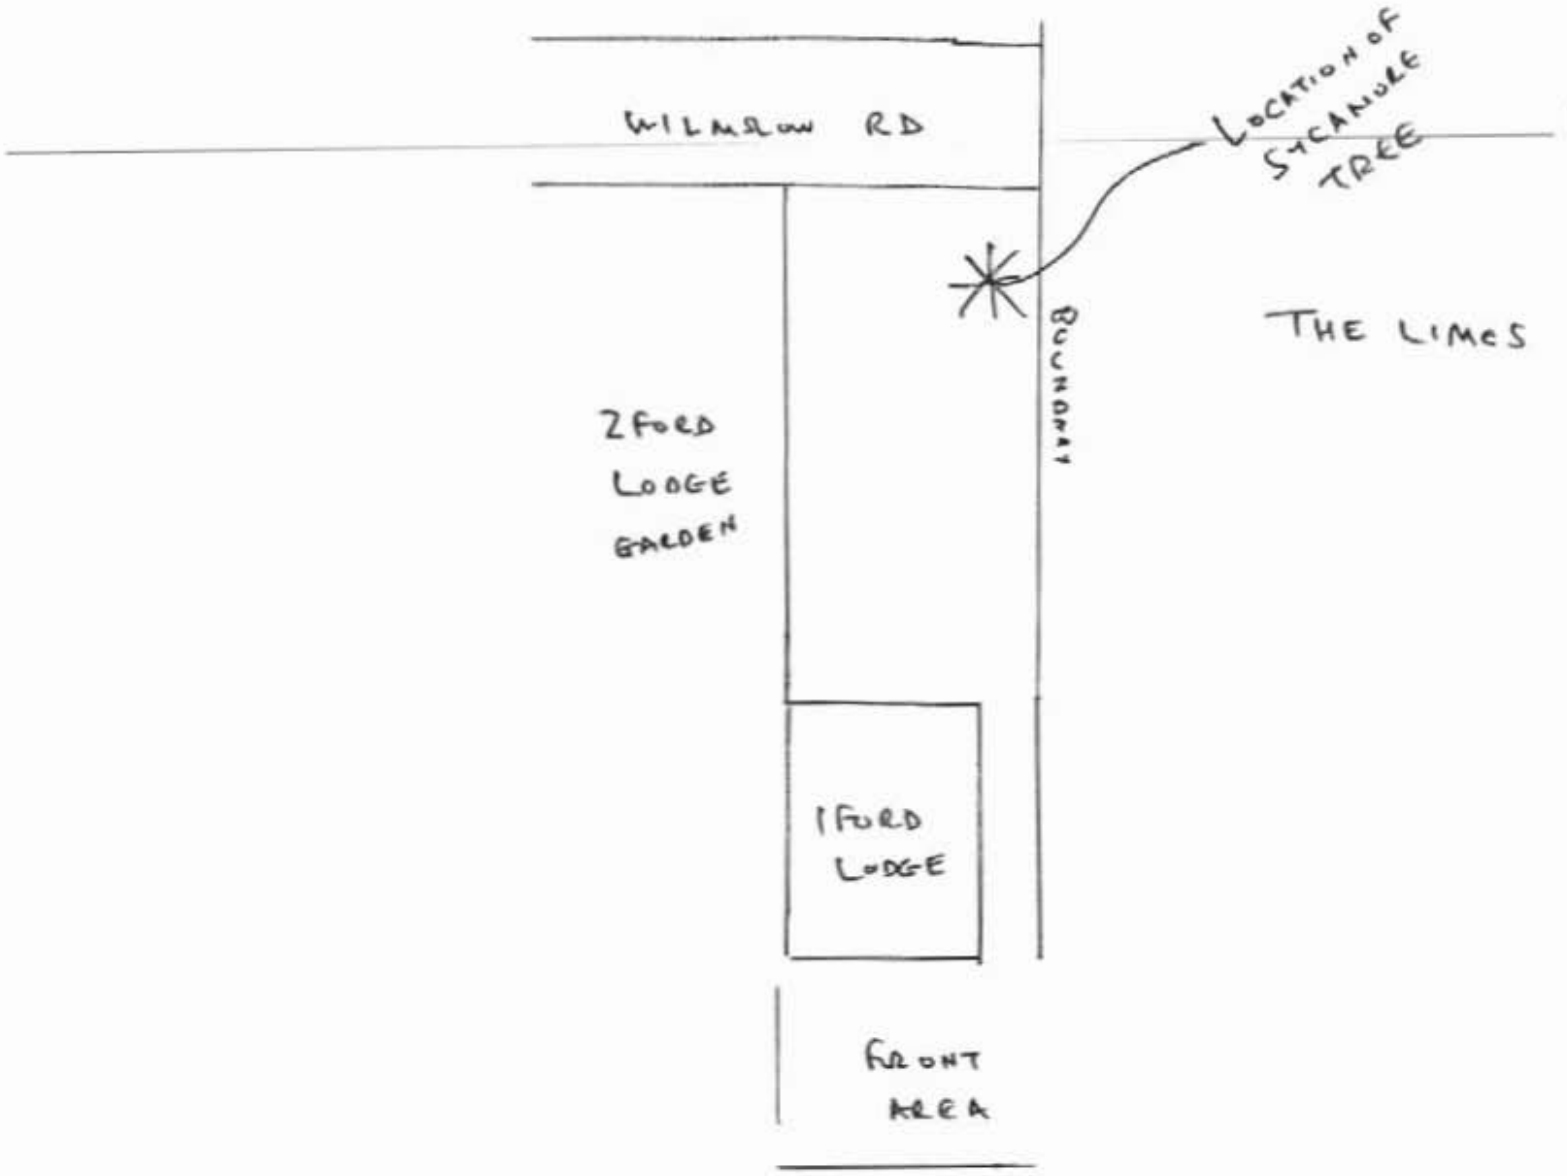


MANCHESTER CITY COUNCIL

PETER BABB
HEAD OF PLANNING
CHIEF EXECUTIVES DEPARTMENT

© Crown Copyright. All rights reserved. Manchester City Council 100019568 (2007).

Scale: 1:1250


WILMSLOW RD
LOCATION OF SYCAMORE TREE
THE LIMES
BOUNDARY
2 FORD LODGE GARDEN
1 FORD LODGE
FRONT AREA