

EXISTING ELEVATIONS 1 : 100

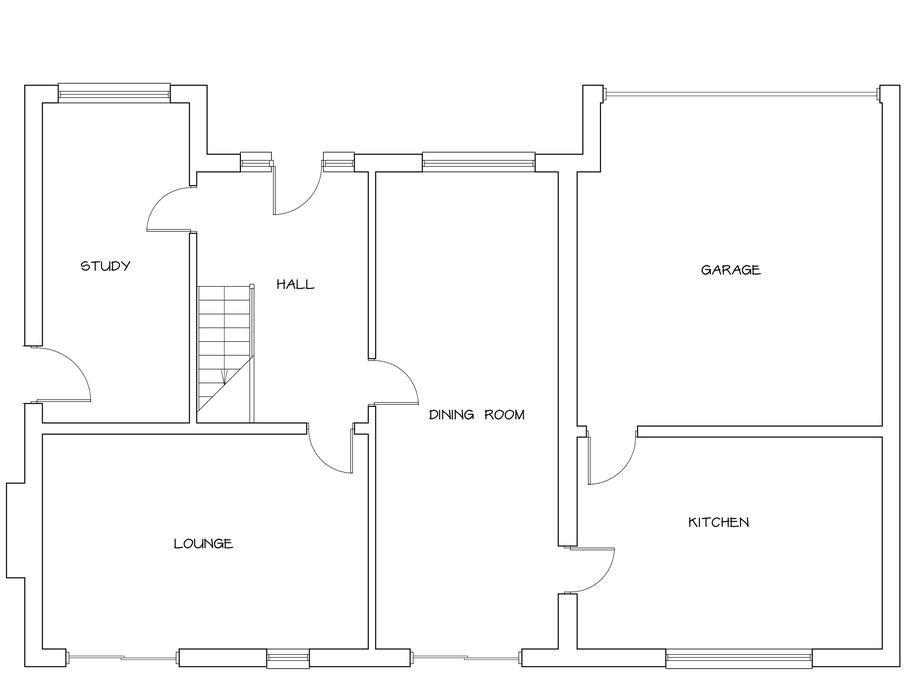


EXISTING GROUND FLOOR PLAN 1 : 50

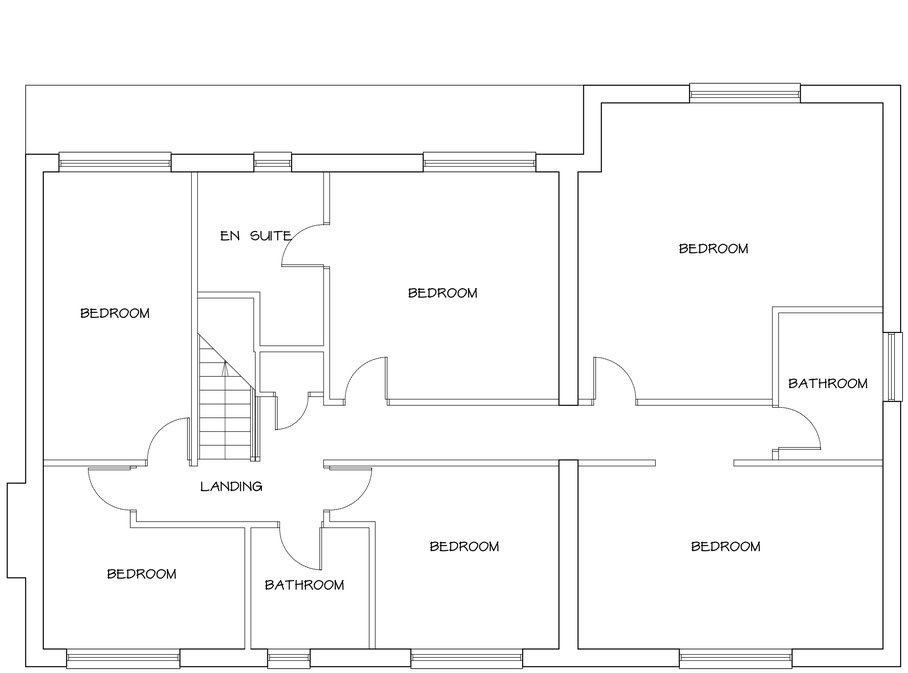


EXISTING FIRST FLOOR PLAN 1 : 50

Telephone 0161 643 2422

Northside Plans Ltd

Planning and Building Design

116 Simister Lane Prestwich Manchester M25 2SB

Project

PROPOSED CONSERVATORY AT REAR, CANOPY AT FRONT AND INTERNAL ALTERATIONS

10 RAJA CLOSE
CHEETHAM

Title

EXISTING PLANS AND ELEVATIONS

Scale 1:50 1:100 (A1) Date 04/2008
Drawn by NIGEL TAMS Dwg.no. 10RC/1