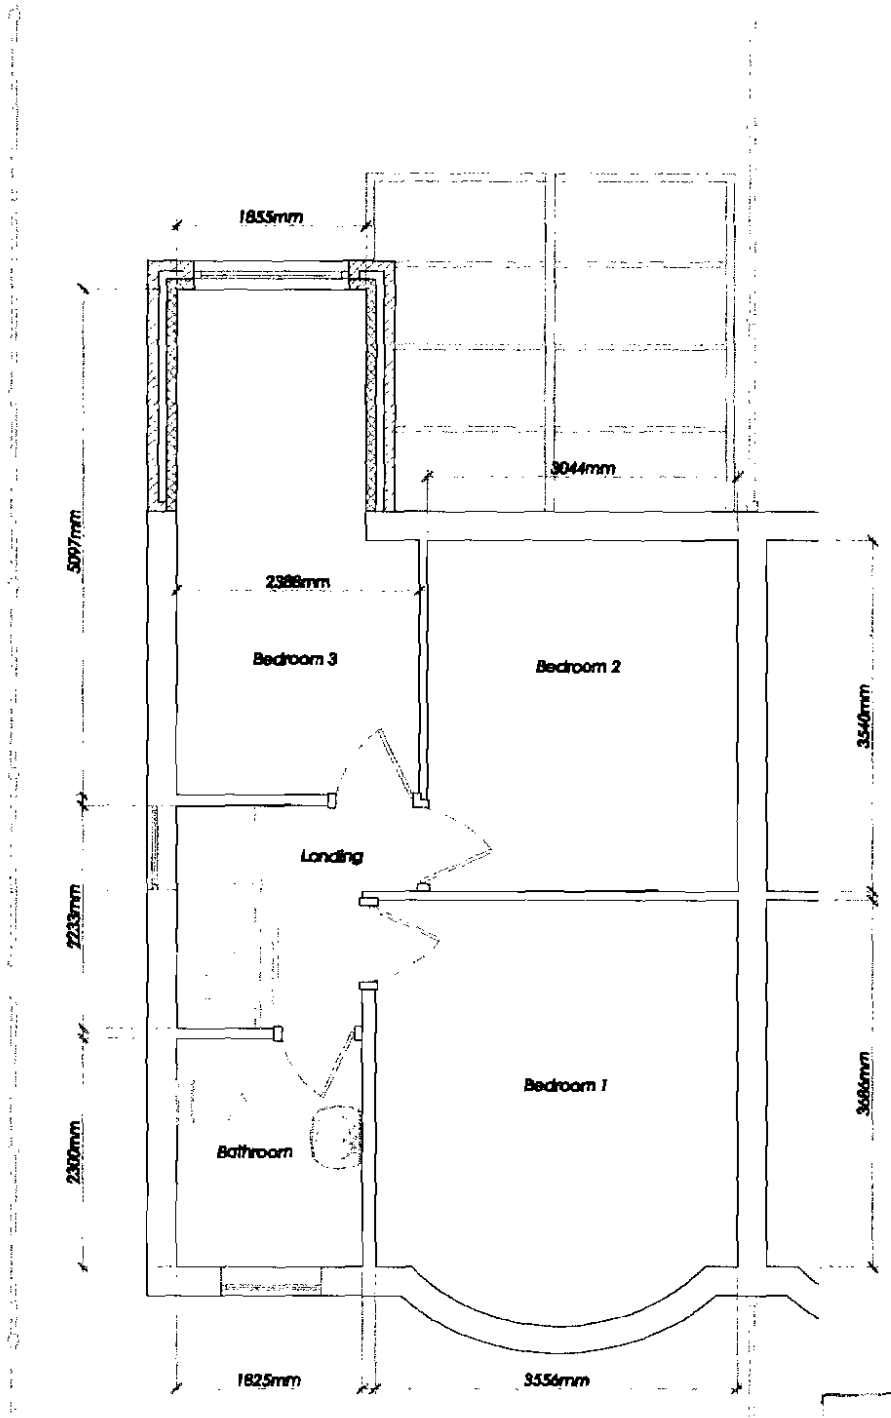


Proposed First Floor Layout
Scale 1:50

PLANNING
ACK'D
REPLIED
RECD 06 JUN 2008

MCAD Design Limited
1 Anfield Road,
Sale, Cheshire
M33 2AY

Telephone: +44 (0) 161 282 5310
Mobile: +44 (0) 7903 720 144
E-mail: mark.dempsey39@ntlworld.com
Website: www.mcad-design.co.uk

MCAD

Client: Mr G Burnham, 126 Parrs Wood Road, Manchester M20 4RQ

Project / Title: Property Alterations
Proposed Second Storey Rear Extension Above Existing Kitchen Extension

AutoCAD Location: D:\MCAD Design\Clients\126 Parrs Wood Rd\
Drawn: MJD | Scale: As Shown | Date: 10.03.08

No. SSRE\126PR\005 (B)