
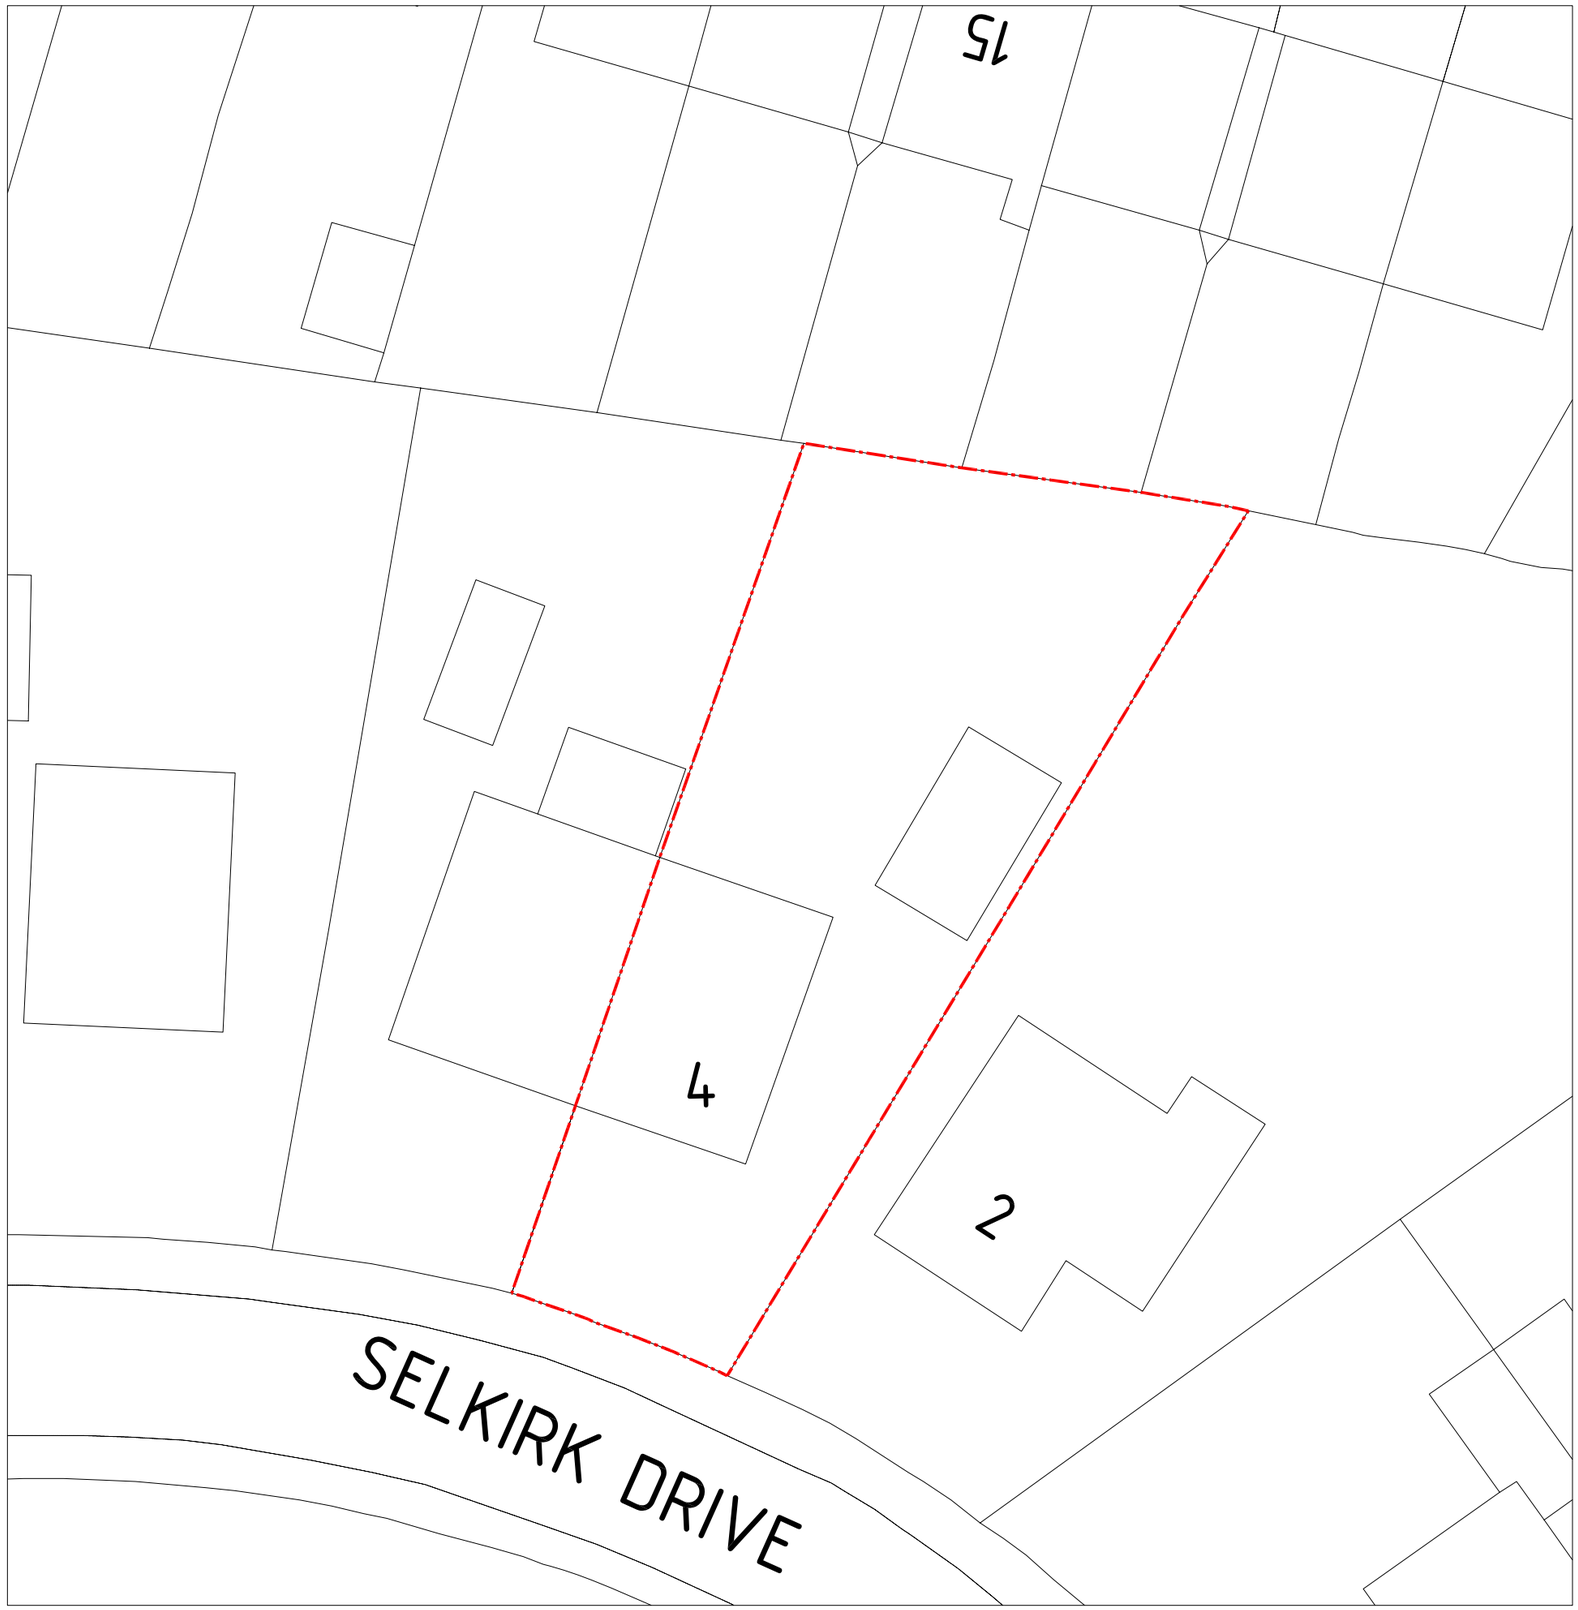


EXISTING SITE PLAN 1:200

N

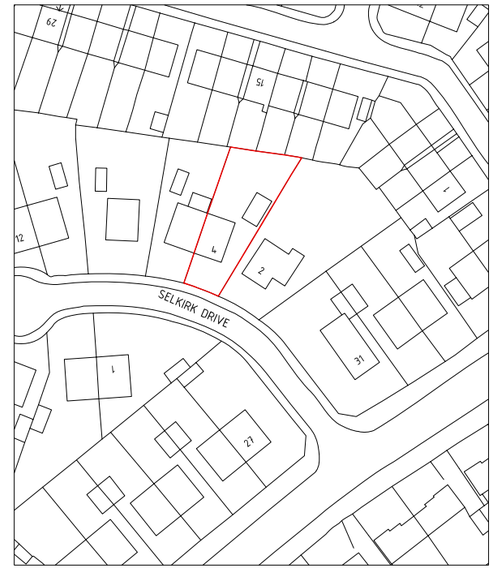

LOCATION PLAN 1:1250

NOTES:

This drawing is to be read in conjunction with all related drawings.
All dimensions must be checked and verified on site before commencing of any work or producing shop drawings. Do not scale from this drawing. The originator should be notified immediately of any discrepancy. This drawing is copyright and remains the property of HMR architects.

HMR architects

The Old Railway Yard
Fishwick Street
Rochdale OL16 5NA
United Kingdom

T +44(0)1706 840033
M +44(0)770 752 0692
E info@hmr-architects.co.uk
www.hmr-architects.co.uk

CLIENT Mr. D. Ogden		
PROJECT 4 Selkirk Drive, Blackley M9 7AE		
DRAWING Location Plan		
PROJECT NUMBER 2013.01.31_DO	DATE FEB. 2013	SCALE 1:1250 / 1:200 @ A3
DRAWING NUMBER 001	REV. -	ISSUE STATUS PLANNING