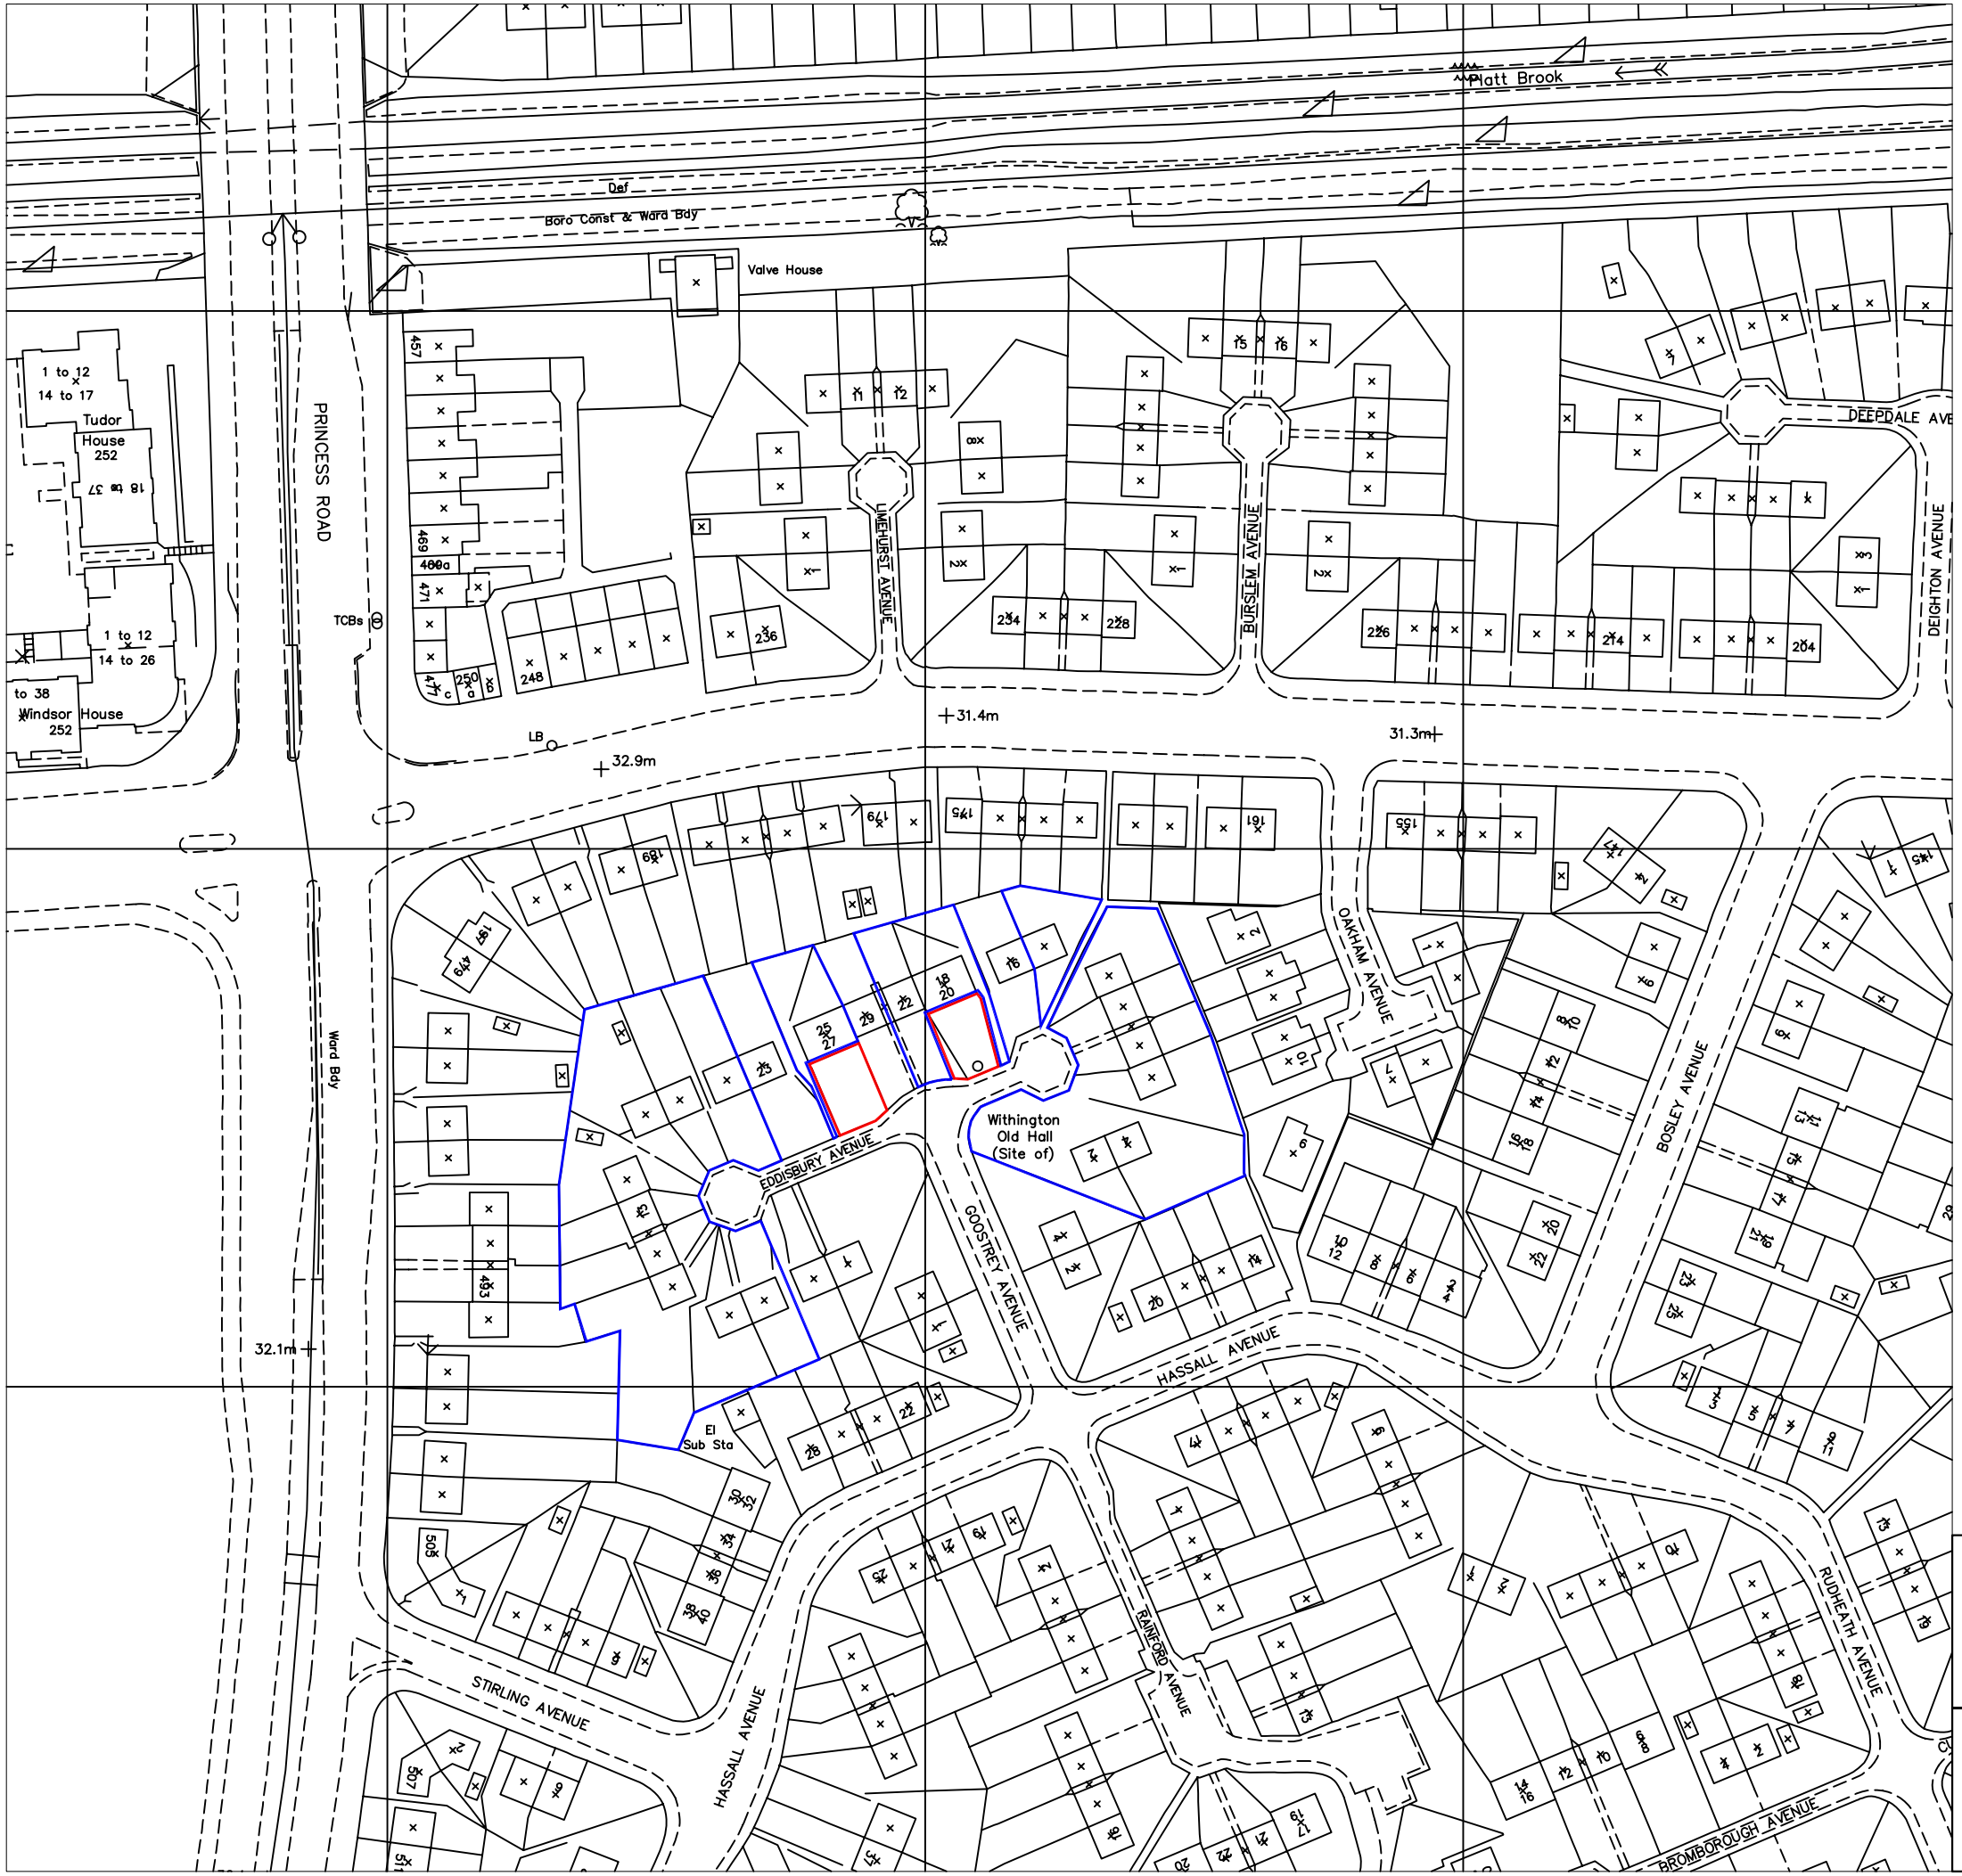



Application Boundary

(Adjacent) land under control/ownership of the applicant

# SHT - Area D1 - Withington: Eddisbury Avenue Planning Boundary

scale 1:1250 @ A3 date June 2012 dwg. no. 1653-610 rev.- drawn by AT status Planning

Southway Housing Trust

Groundwork in Manchester, Salford, Stockport, Tameside & Trafford
Timber Wharf
42-50 Worsley Street
Castlefield, Manchester
M15 4LD
Tel: 0161 220 1000 Fax: 0161 220 1090

GROUNDWORK CHANGING PLACES CHANGING LIVES