REVISION	DATE	DESCRIPTION
G	APRIL 10	NEW SITE. SCHEME AMENDMENTS
H	26.04.10	ROOF PLAN REPLACES FLOOR PLAN
J	30.04.10	PLANNING ISSUE

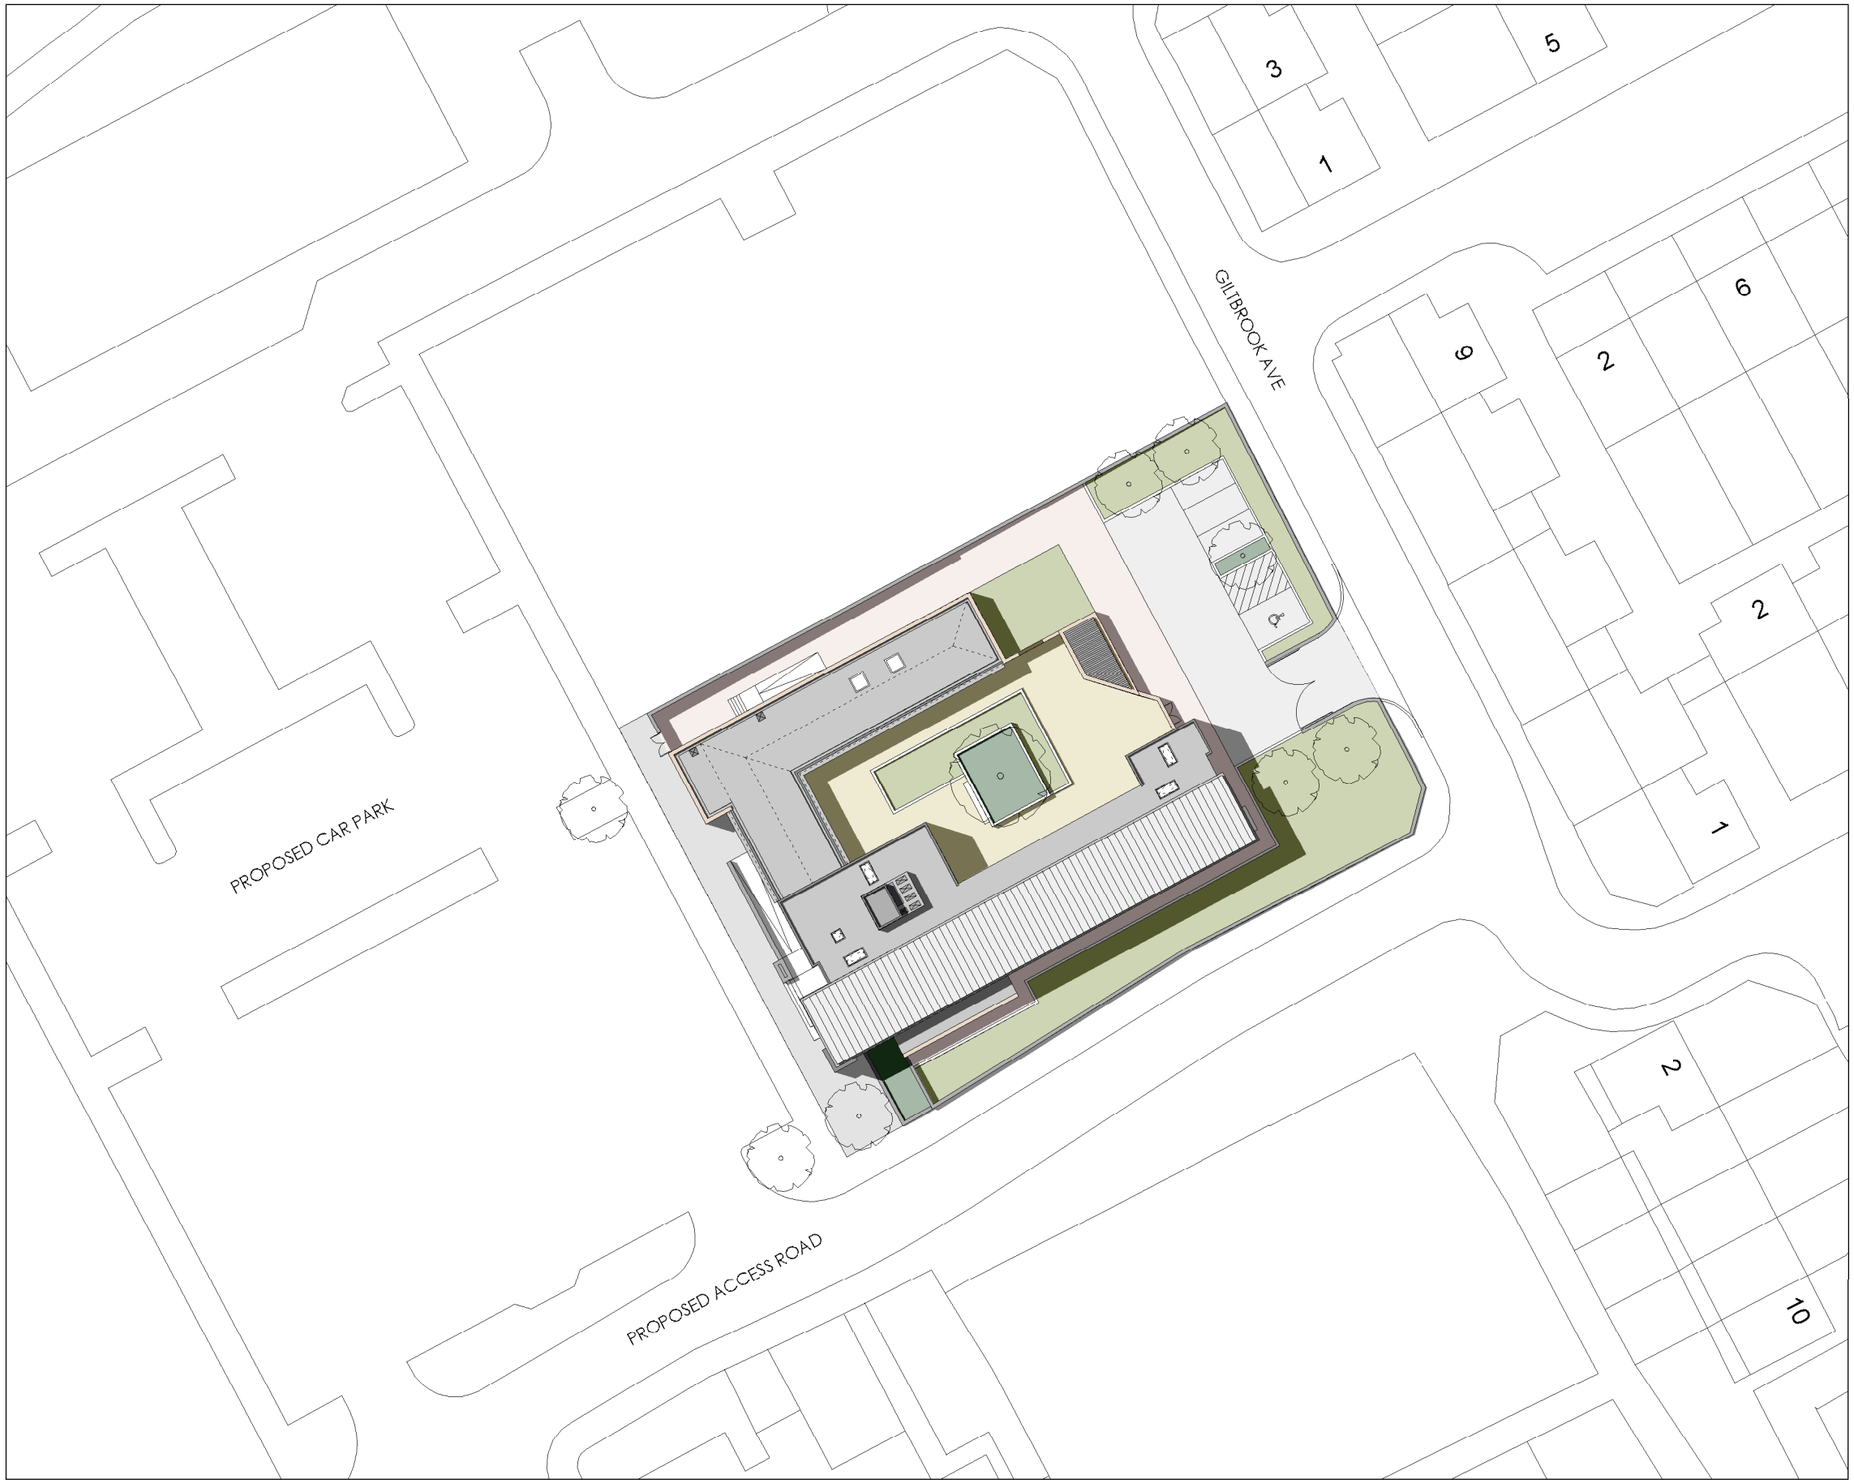

SITE PLAN

OMI ARCHITECTS

31, Blackfriars Road, Salford, Manchester M3 7AQ

t 44(0)161 832 3242
f 44(0)161 832 3623
e info@omiarchitects.com
w www.omiarchitects.com

PROJECT	TURNING POINT: GILTBROOK AVE, MANCHESTER				
DRAWING	PROPOSED SITE PLAN				
DATE	AUG 09	DRAWN BY	AA	SCALE	1:500 @ A3
JOB NO.	1303	DWG.NO.	L - 1010 REV J		