Copyright of this drawing is vested in the Architect and it must not be copied or reproduced without consent. Figured dimensions only are to be taken from this drawing. All contractors must visit the site and be responsible for taking and checking all dimensions relative to their work. Hulme Upright Ltd are to be advised of any variation between drawings and site conditions.
DO NOT SCALE OFF THIS DRAWING.....IF IN DOUBT ASK

Rev.	Drawn	Comments	Date
A	SJR	General modifications to client request, survey boundary indicated, existing building outline indicated, stairs reconfigured, coridoors reduced	11/05/11
B	SJR	General modifications to client request, Disabled parking reduced, additional windows indicated to bed suites, end bedrooms increased.	23/05/11
C	SJR	General modifications to client request: Stairs repostioned, disable refuge omitted, more detail indicated.	01/06/11
D	SJR	Lean to roof indicated to car park area, minor internal modifications	21/06/11
E	SJR	General modifications, minor internal modifications, key and trees indicated	30/06/11
F	SJR	General modifications, additional escape stair indicated, plant room repositioned, planning issue	26/07/11
G	SJR	General modifications, fire compartment positions modified, drawing reduced to A1	23/08/11
H	SJR	Minor internal layout changes, door numbers indicated, sign off drawing	05/10/11
I	SJR	Minor internal layout changes, furniture indicated	14/11/11
J	SJR	Minor internal layout changes, entrance canopy omitted, planning condition issue	10/02/12

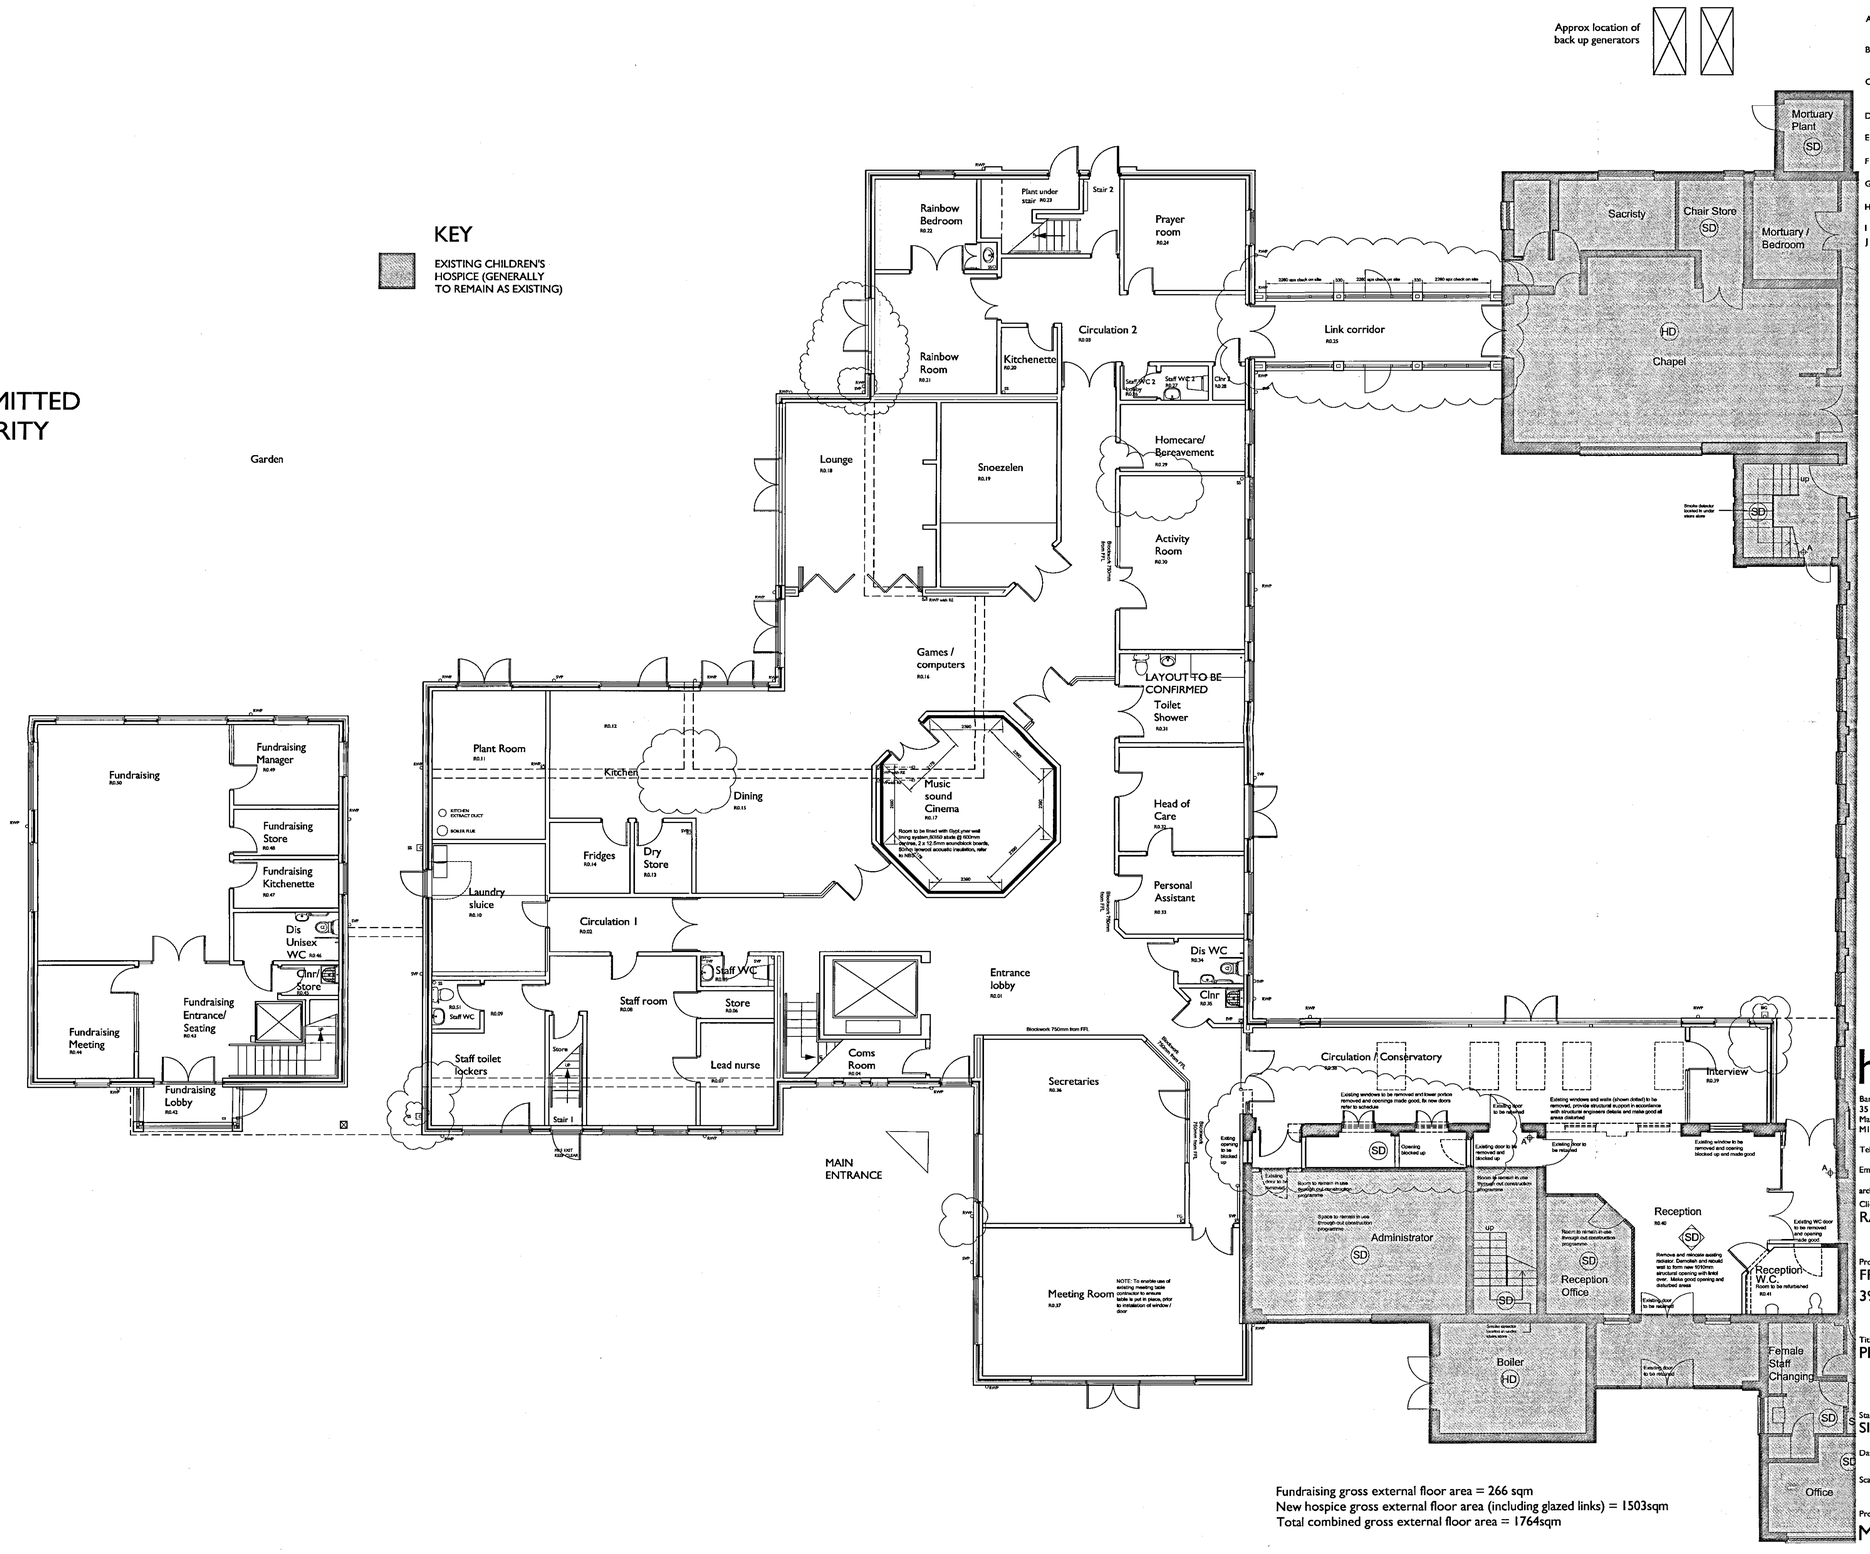

Fundraising gross external floor area = 266 sqm
New hospice gross external floor area (including glazed links) = 1503sqm
Total combined gross external floor area = 1764sqm

hulmeupright
Barclay House
35 Whitworth Street West
Manchester
M1 5NG
MANCHESTER
STOKE-ON-TRENT
Tel: 0161 237 1767
Fax: 0161 237 1757
Email: manchester@hu-arch.co.uk
www.hulmeupright.co.uk
architects townplanners interiordesigners cdmco-ordinators landscapearchitects

Client
RAINBOW FAMILY TRUST

Project
FRANCIS HOUSE
390 PARSWOOD ROAD, DIDSBURY

Title
PROPOSED GROUND FLOOR PLAN

Status
SIGN OFF

Date APRIL'11 Drawn SJR
Scale @A1 1:100 Checked

Project No M0706 Drawing No. AL-0-05 Rev J