Nu-Pak, Harper Road, Sharston, Manchester, M22 4SS

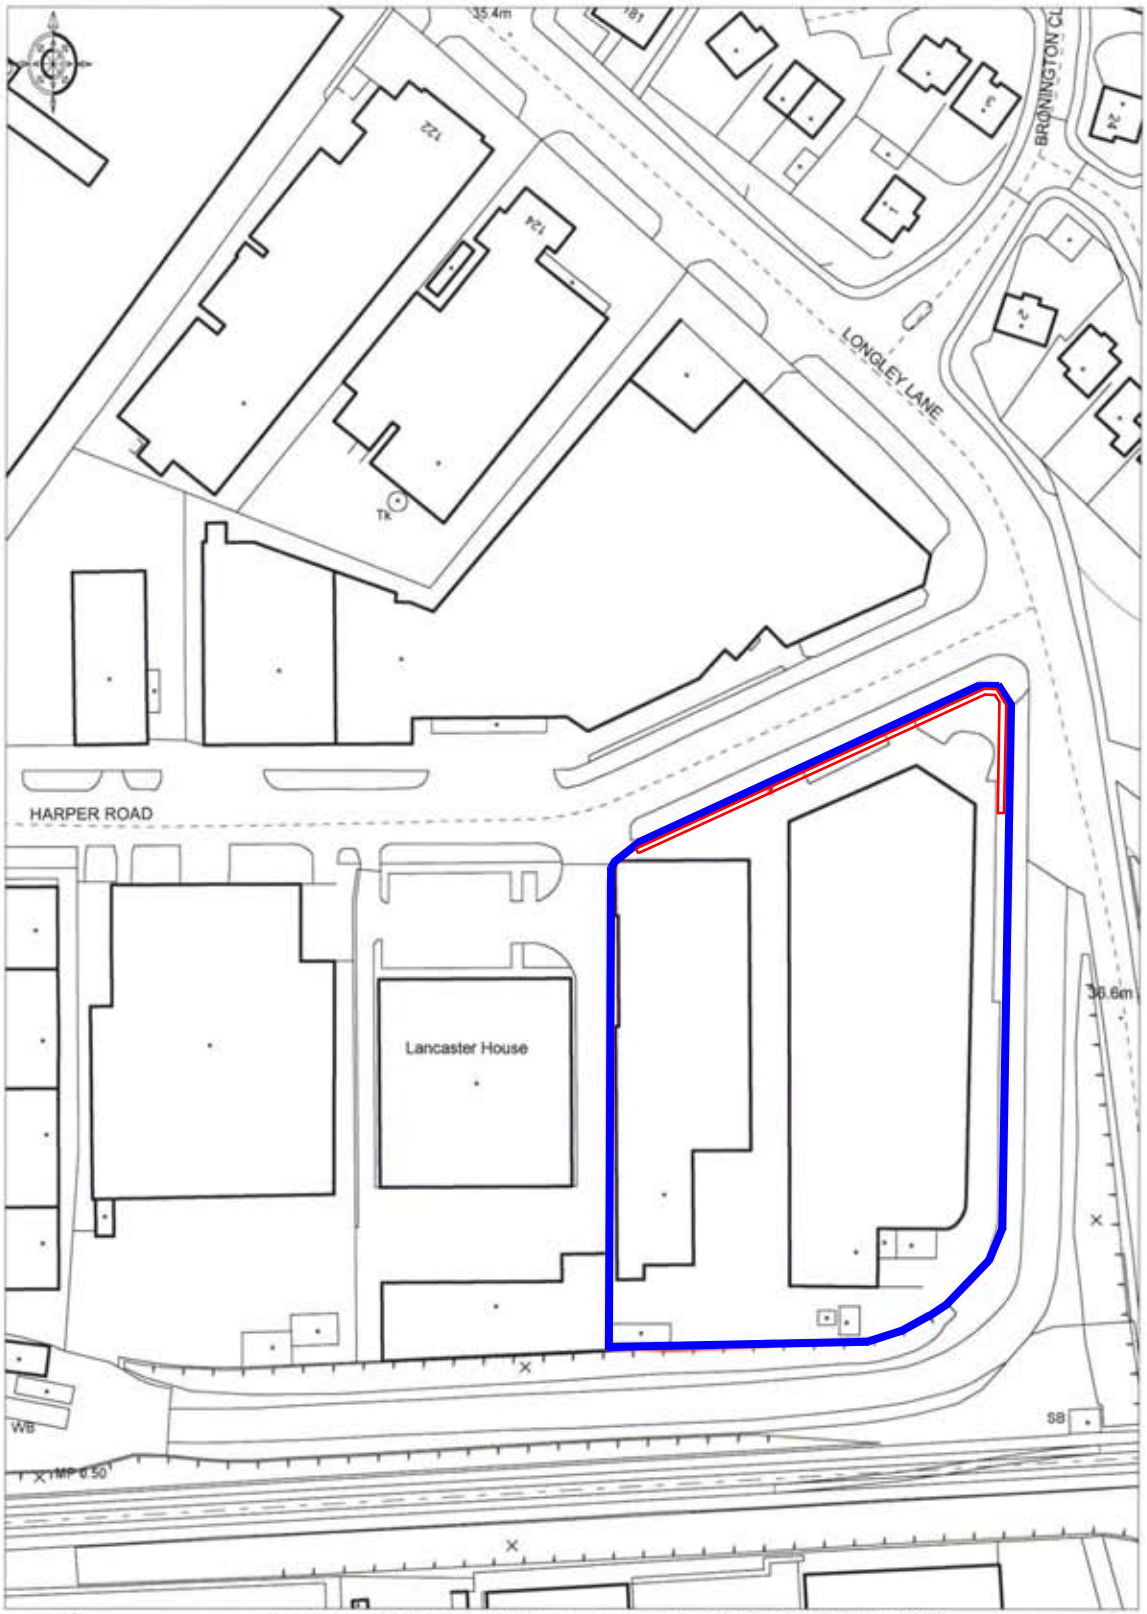

Ordnance Survey
© Crown Copyright 2007. All rights reserved. Licence number 100020449. Plotted Scale - 1:1250