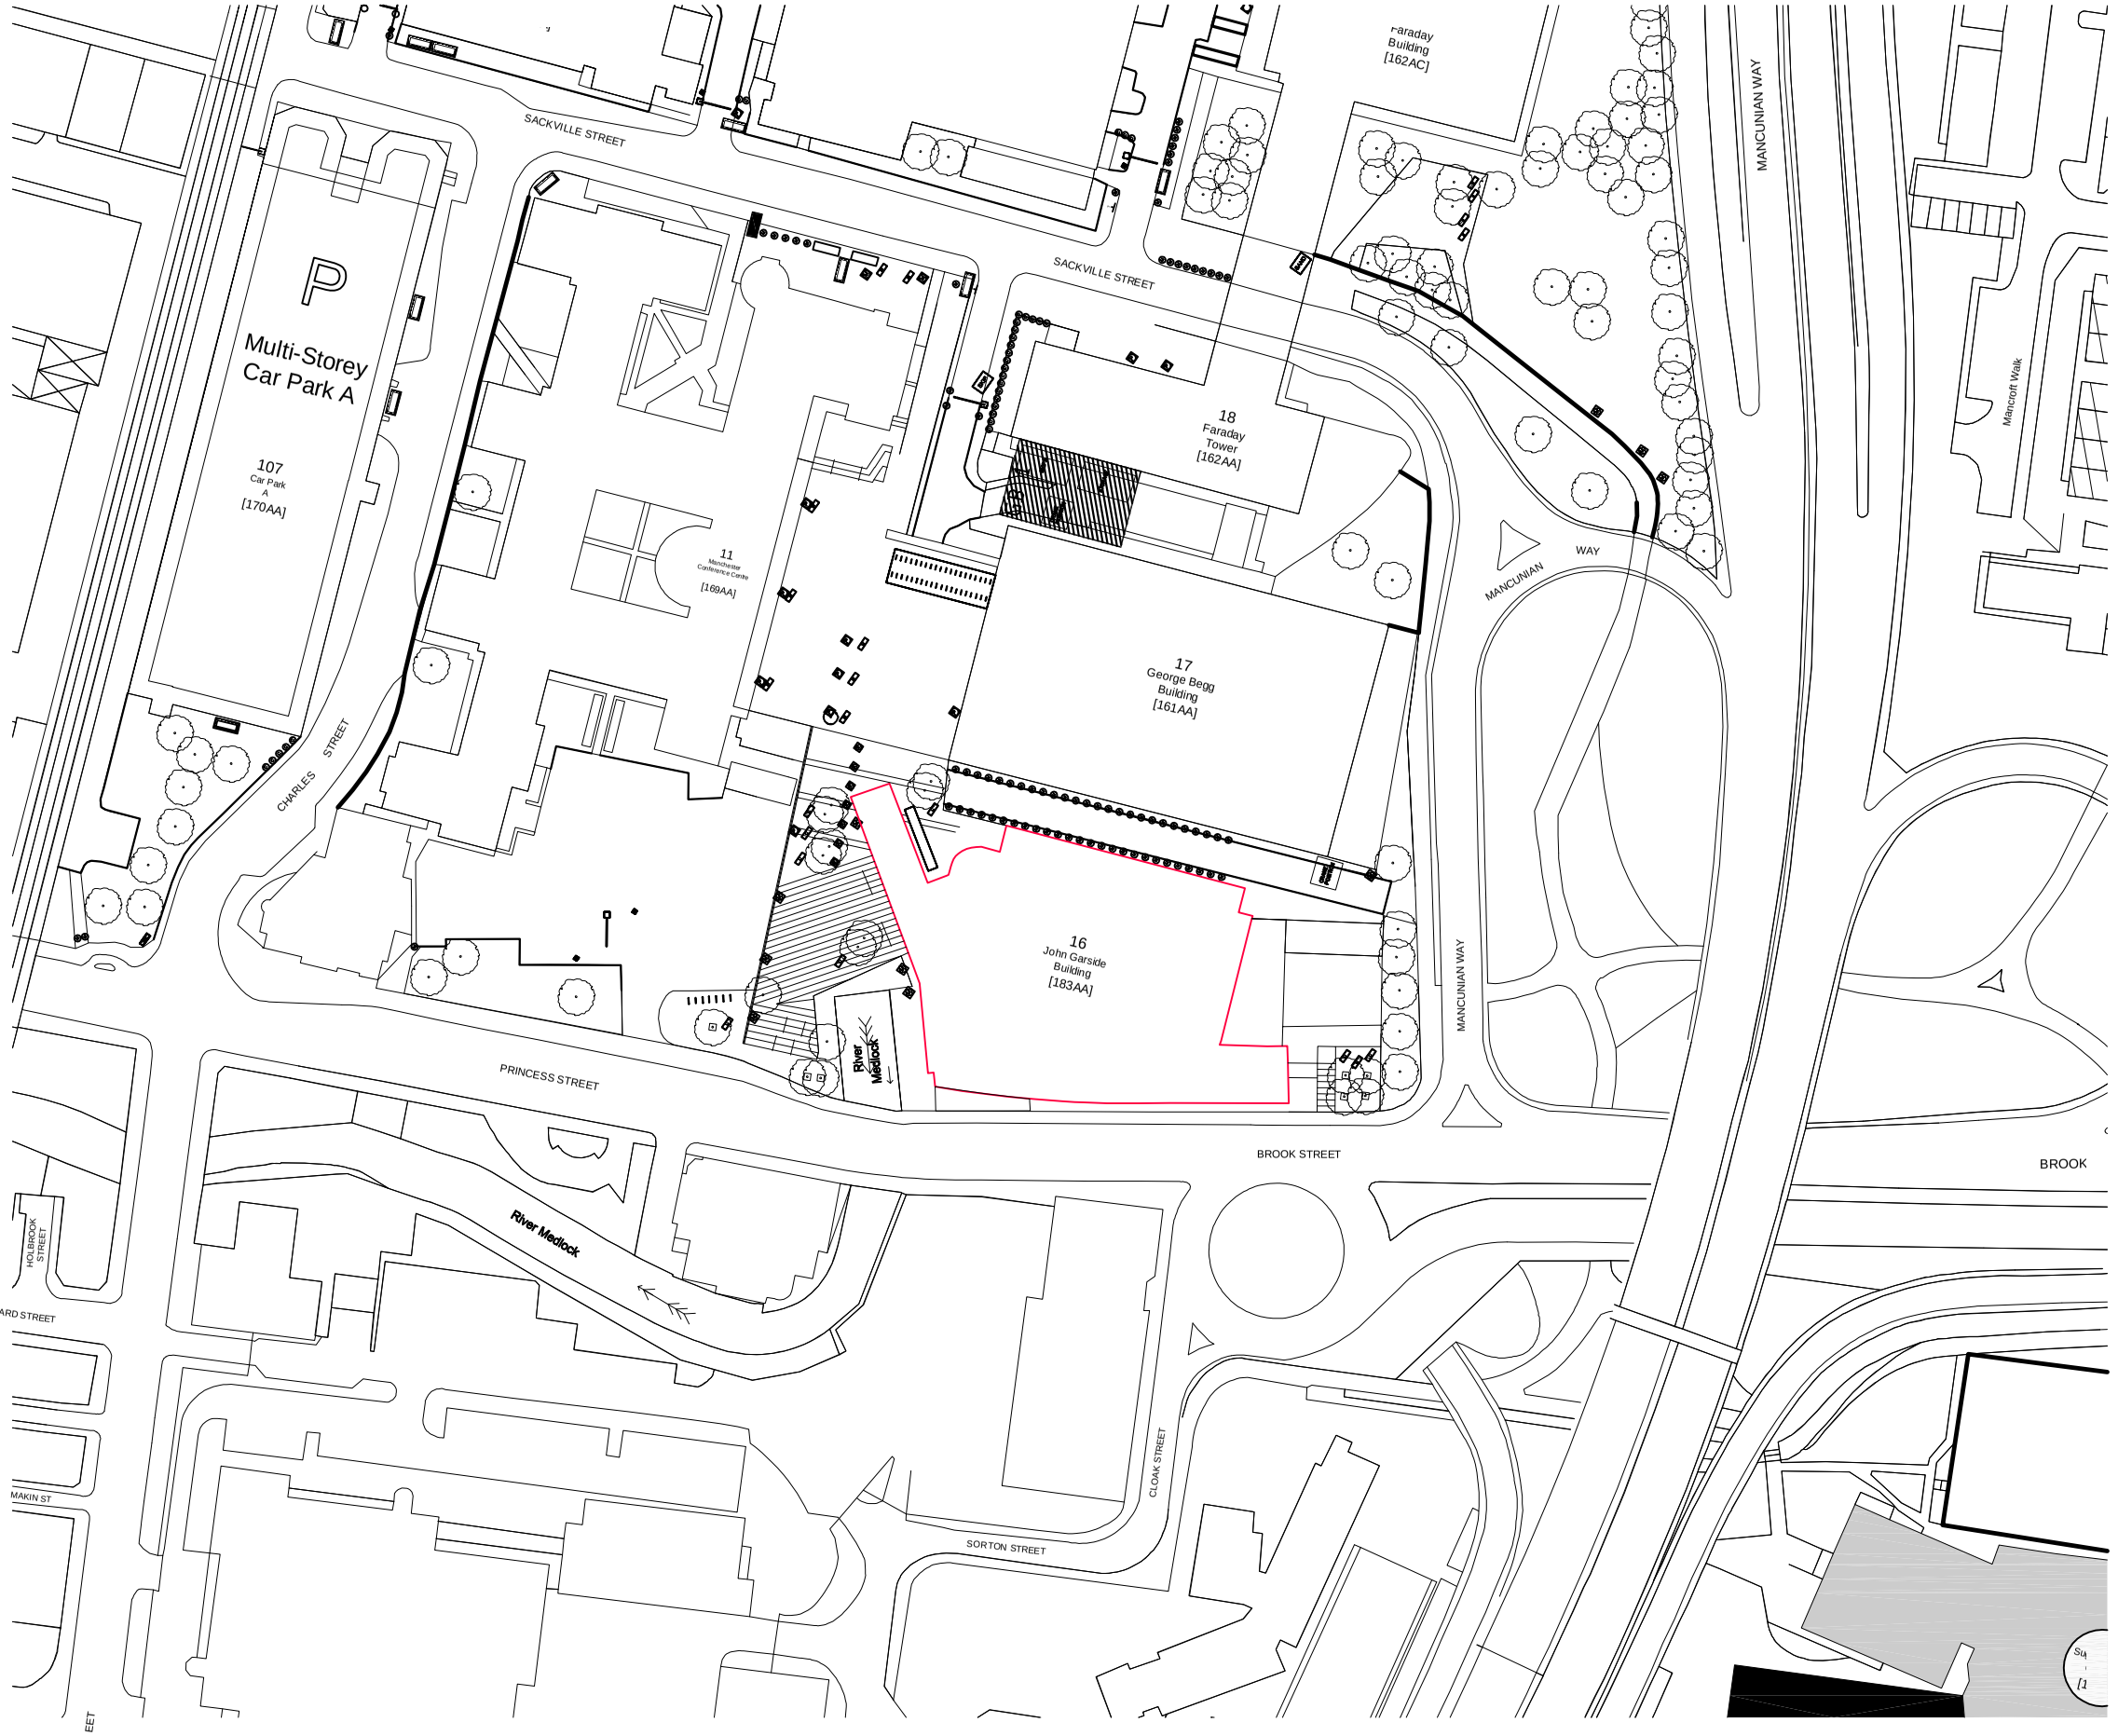

SITE LOCATION PLAN (1:1250)

sdaconsulting
construction consultants

SDA CONSULTING LLP
EDWARD HOUSE
DEVA CENTRE
TRINITY WAY
SALFORD
MANCHESTER
M3 7BE
TEL: 0161 819 5252
FAX: 0161 834 6733

JOB TITLE

MIB CHILLER REPLACEMENT
UNIVERSITY OF MANCHESTER

CLIENT

UNIVERSITY OF MANCHESTER

DRAWING REF.

SITE LOCATION PLAN

SCALE	DATE	DRAWN	CHECKED
1:1250 @ A3	NOV 12	JO'N	MSI

REV. SUFFIX

DRAWING NO. 1527.104