



EXISTING SIDE ELEVATION (North)
SCALE 1:100

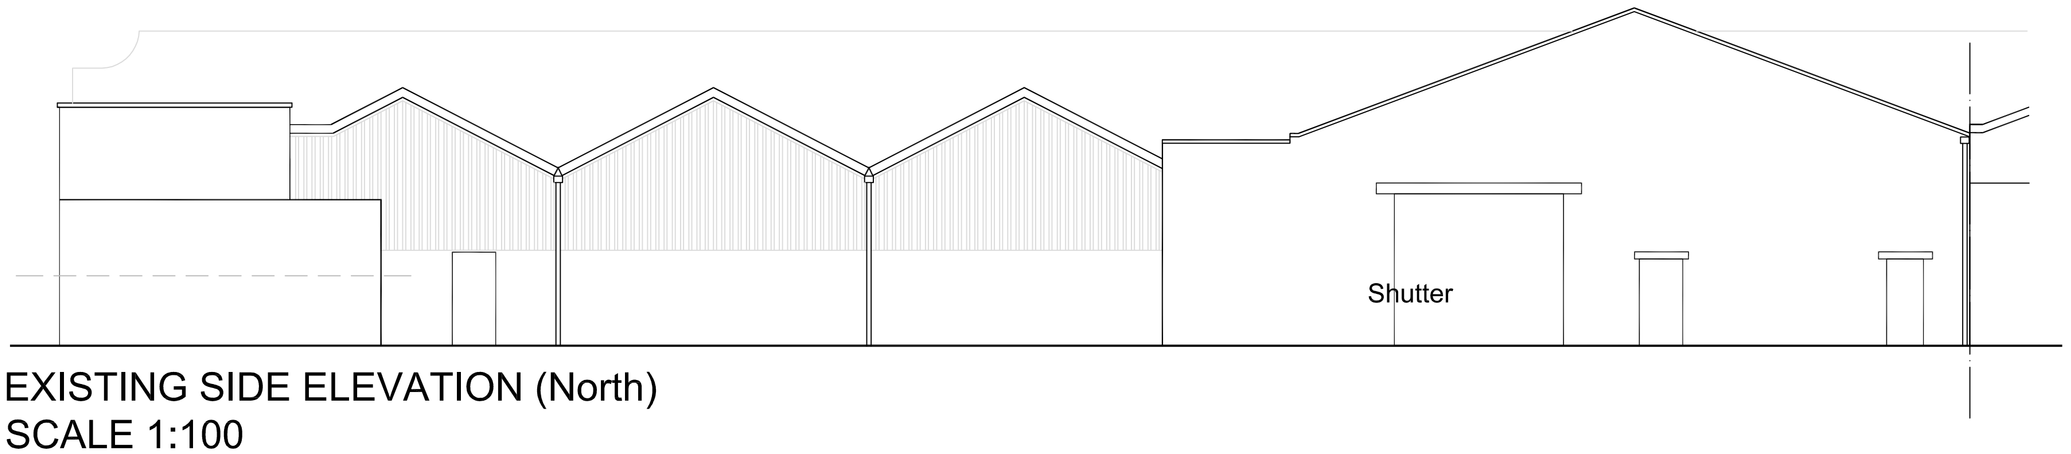

LOCATION PLAN
SCALE 1:1250

N

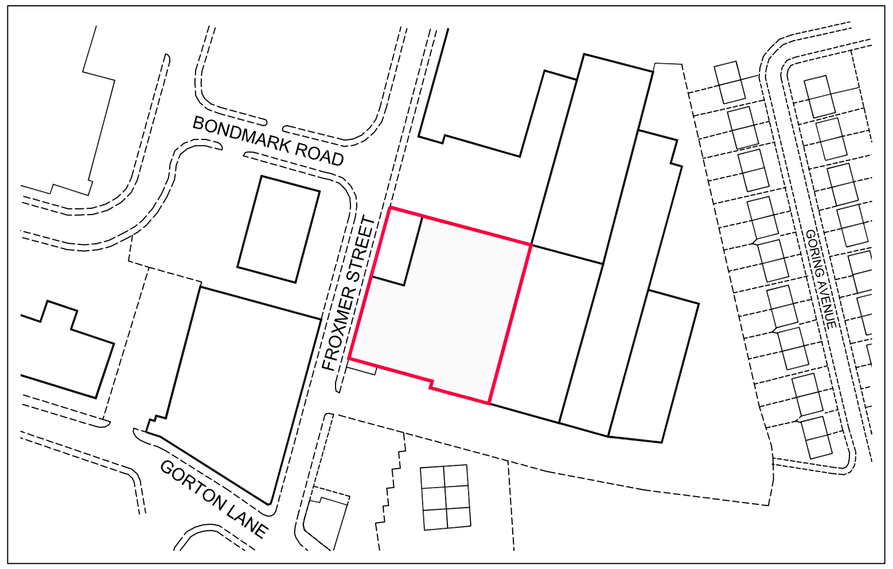

Front Elevation




Front Elevation



EXISTING FRONT ELEVATION (West)
SCALE 1:100



Side Elevation

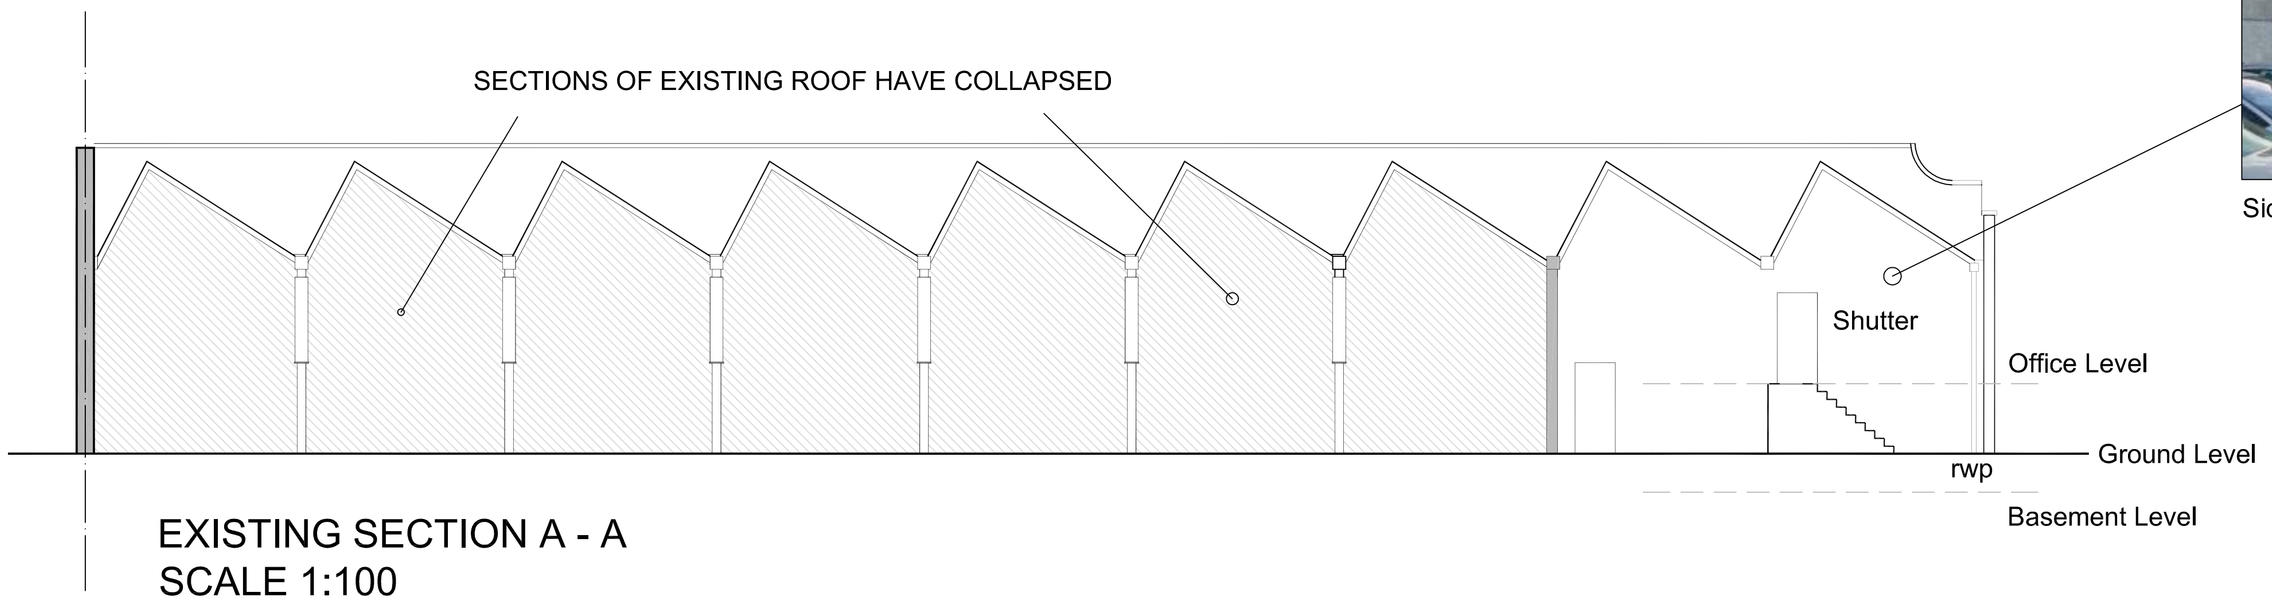

EXISTING SECTION A - A
SCALE 1:100

PLANNING
APPROVAL ONLY

REV DESCRIPTION DATE

SEA DESIGNS LTD
07 GRANVILLE ROAD
CHEADLE HULME
CHESHIRE
SK8 5QL TEL: 0800 075 3445
www.sea-designs.co.uk
E-mail: Contact@sea-designs.co.uk

location UNITS 5 & 6
FROXMER STREET
INDUSTRIAL ESTATE
MANCHESTER M18 8EF

title EXISTING ELEVATIONS & SECTION

scale Scale 1:100 | ref | date 26/12/2011

drawing no. 2012 IND 0002 A

Registered Company No 5831015