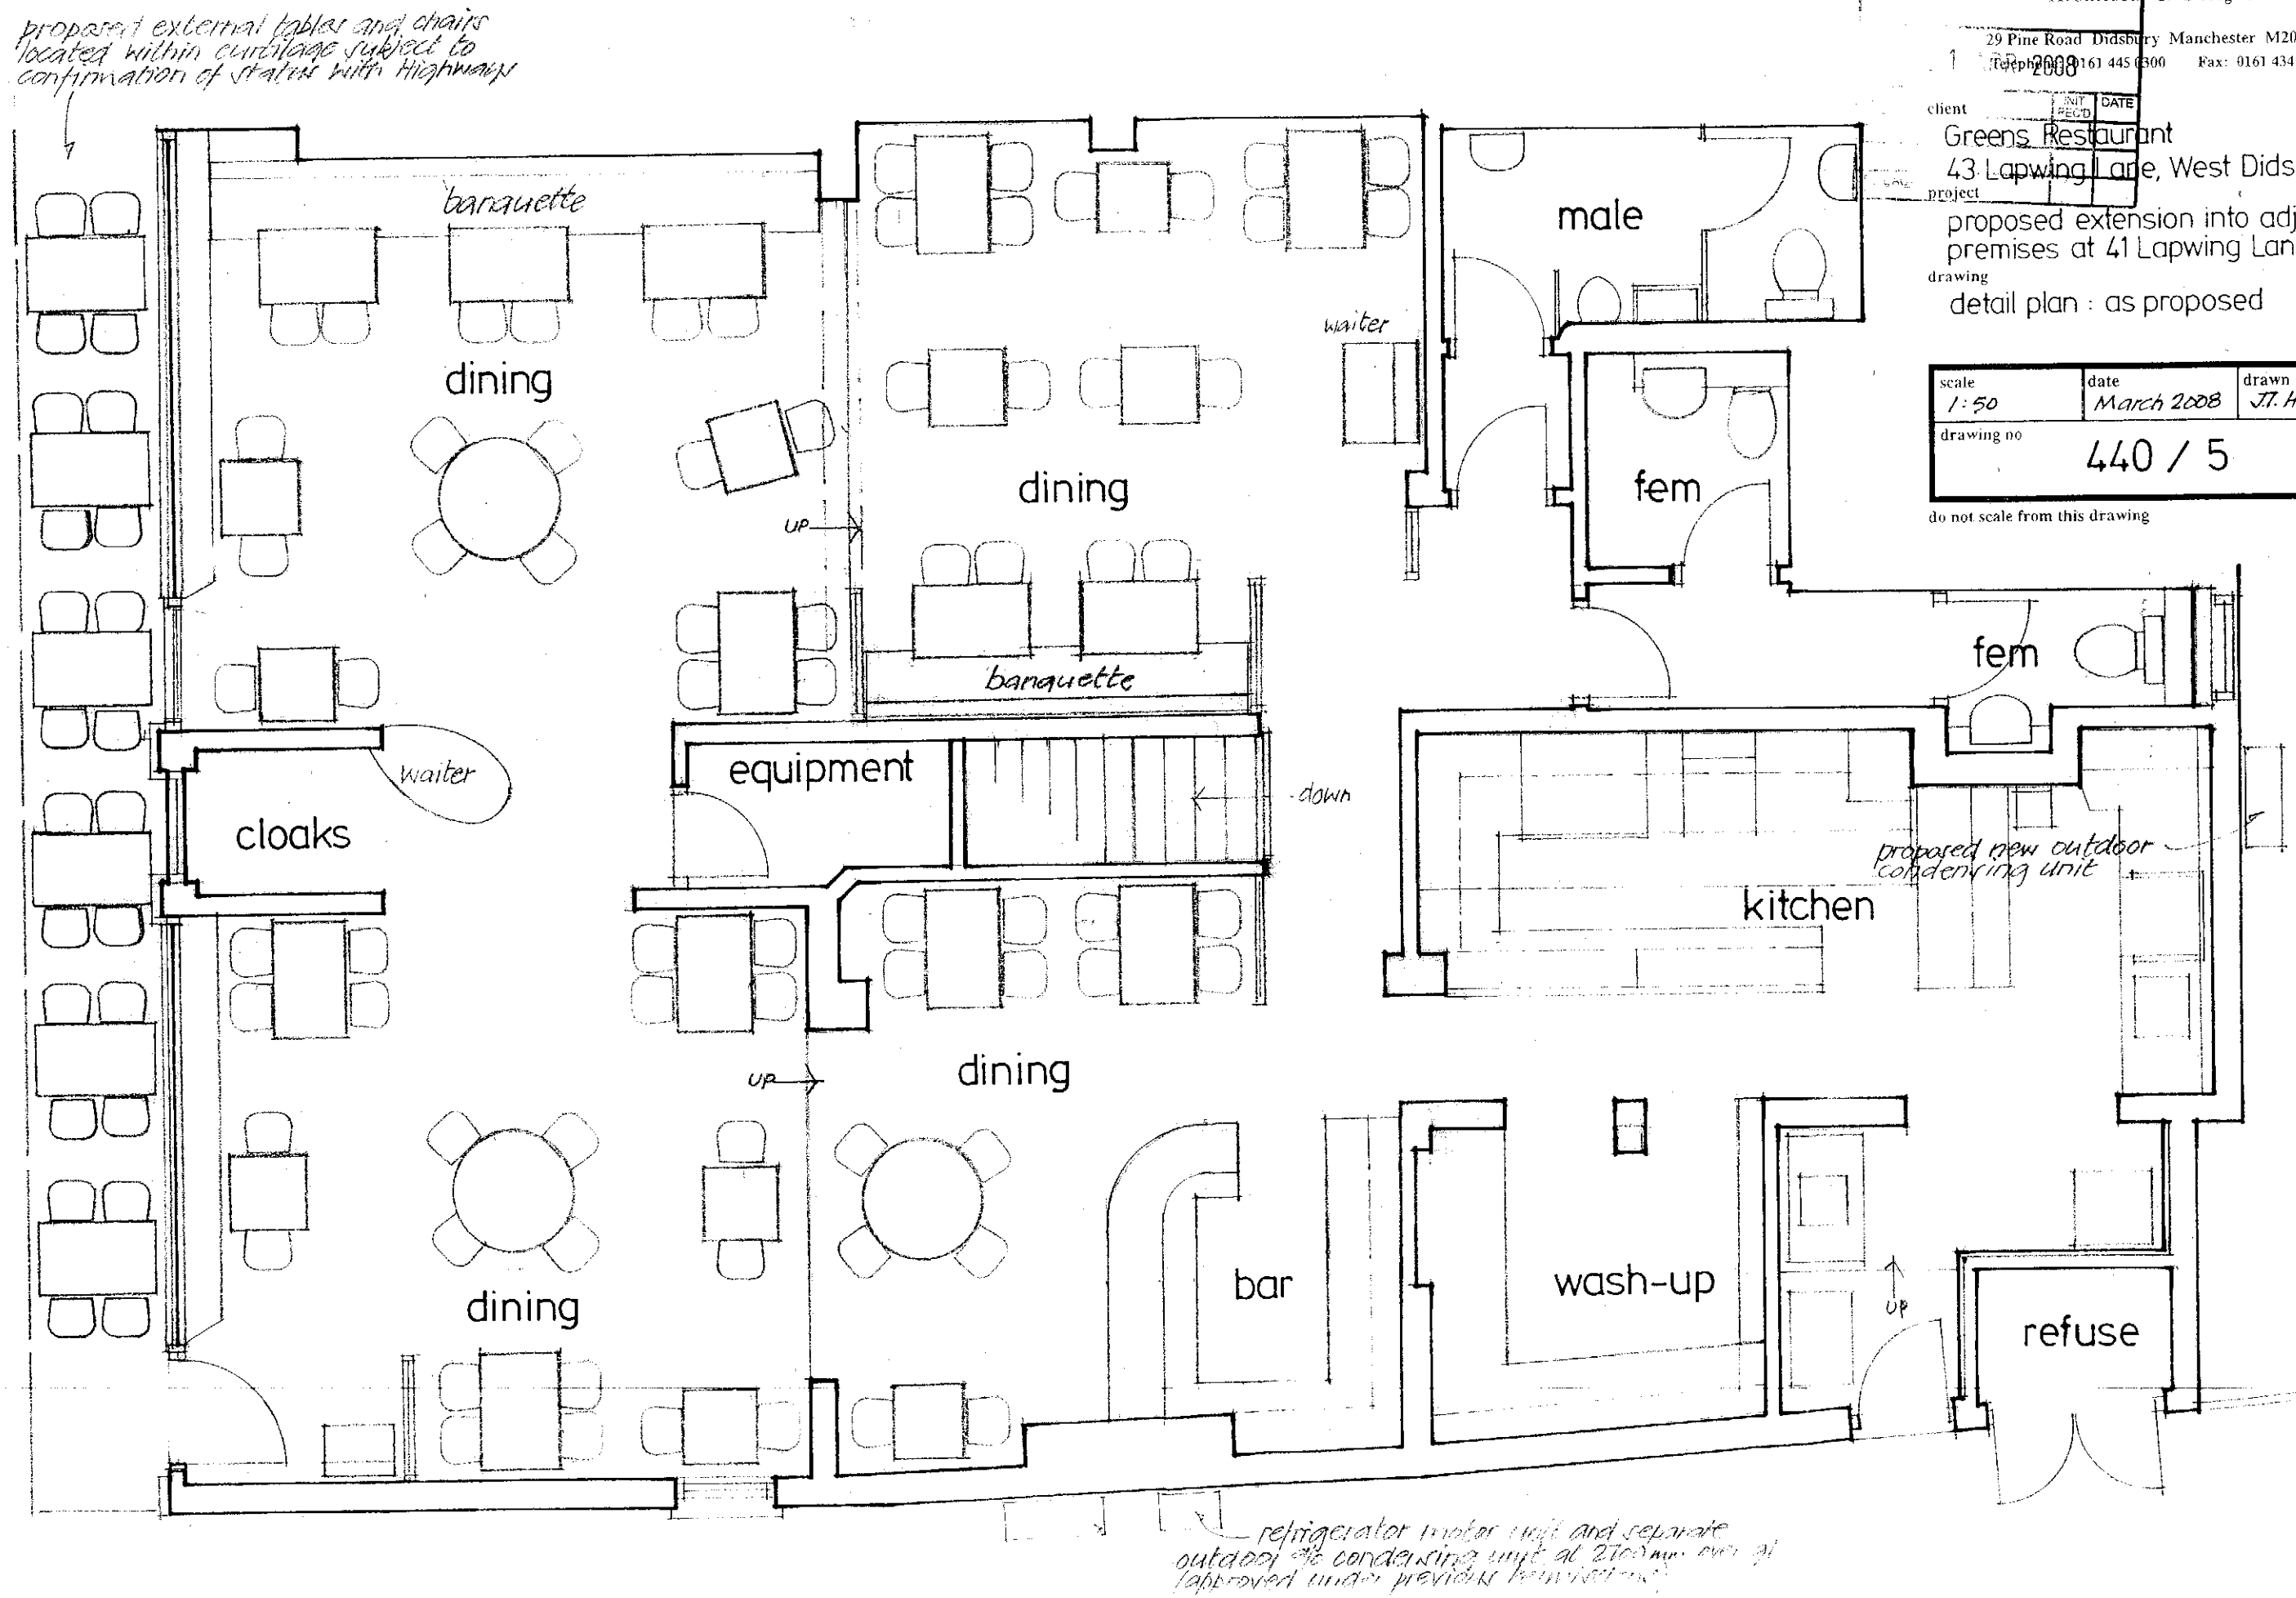

PLANNING
ACK'D
1 SEP 2008

Jonathan Hart Associates
Architects & Designers
29 Pine Road Didsbury Manchester M20 6UZ
Telephone 0161 445 0300 Fax: 0161 434 7123

	INIT REC'D	DATE
client		
project		
drawing		

client
Greens Restaurant
43 Lapwing Lane, West Didsbury

project
proposed extension into adjacent premises at 41 Lapwing Lane

drawing
detail plan : as proposed

scale	date	drawn
1:50	March 2008	J.T. HART
drawing no	440 / 5	revision

do not scale from this drawing

©



side elevation

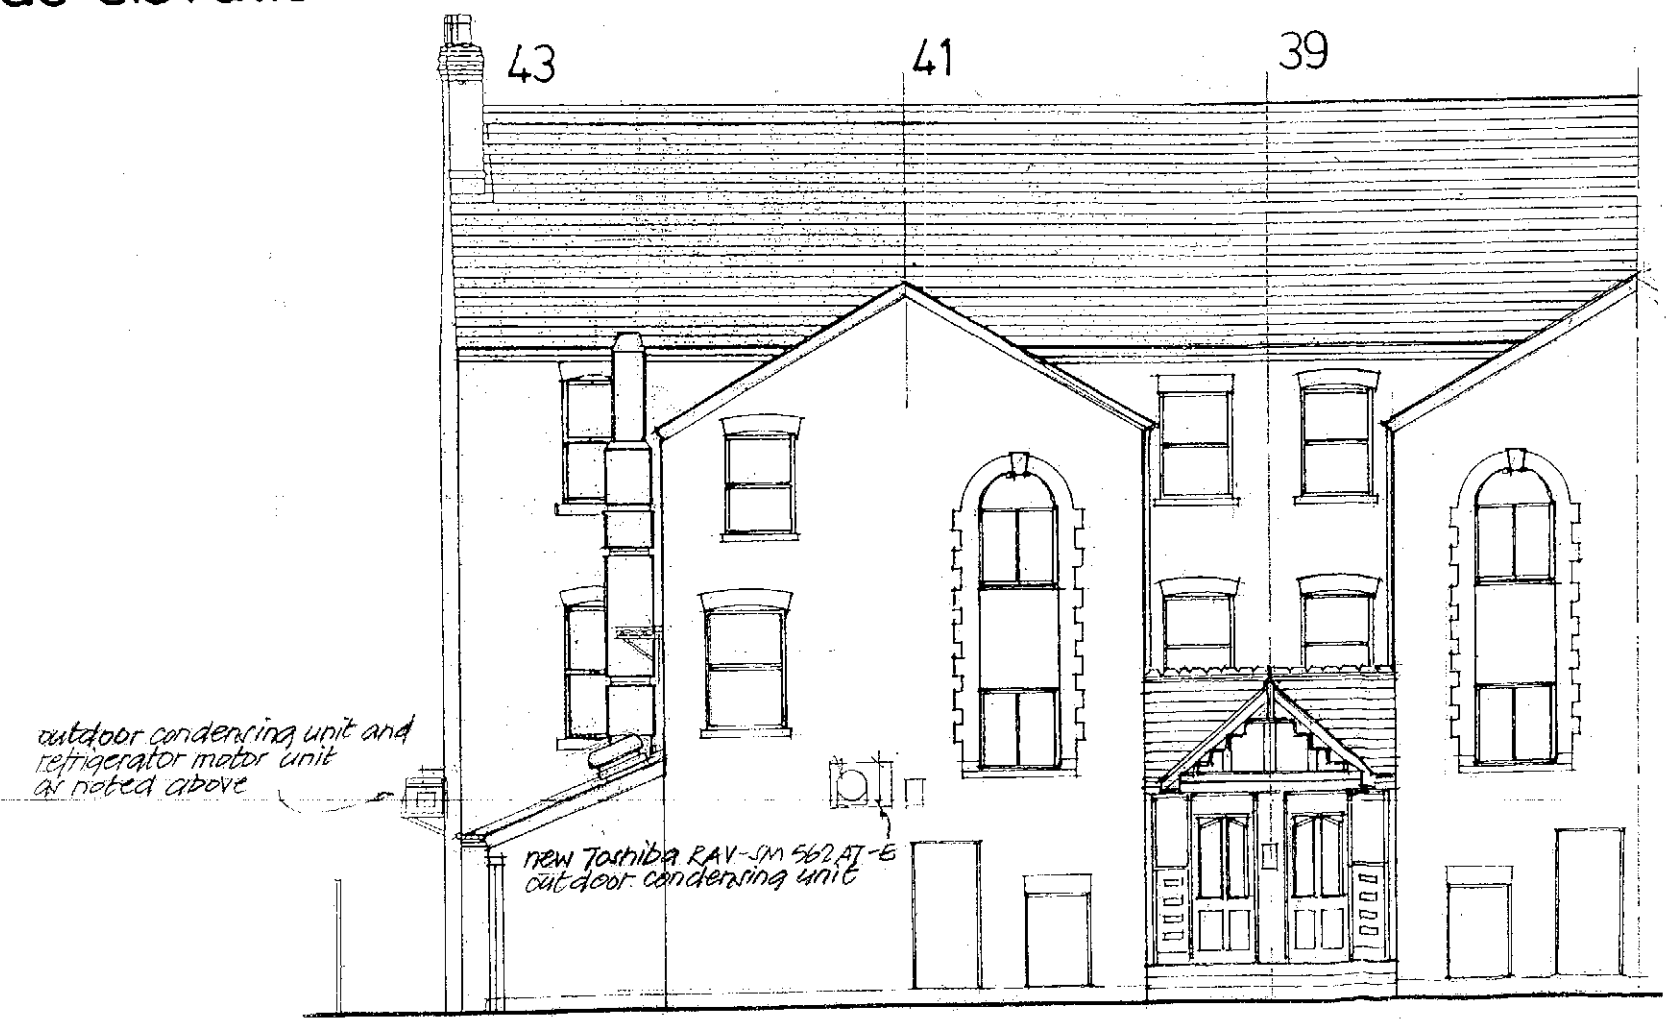

rear elevation

PLANNING
ACK'D
1 APR 2008
M
M
M
EQIL AC'D

Jonathan Hart Associates
Architects & Designers
29 Pine Road Didsbury Manchester M20 6UZ
Telephone: 0161 445 0300 Fax: 0161 434 7123

client
Greens Restaurant
43 Lapwing Lane, West Didsbury
project
proposed extension into adjacent premises at 41 Lapwing Lane
drawing
elevations : as proposed

scale	date	drawn
1 : 100	March 2008	JT HART
drawing no	440/6	revision

do not scale from this drawing ©