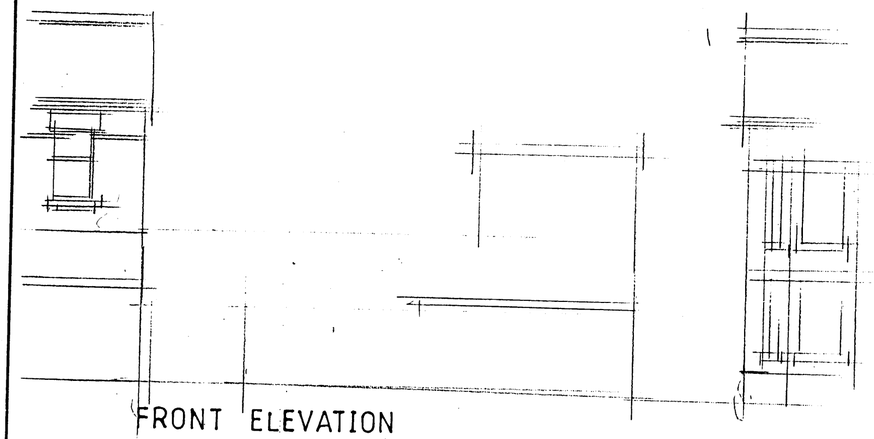

FRONT ELEVATION

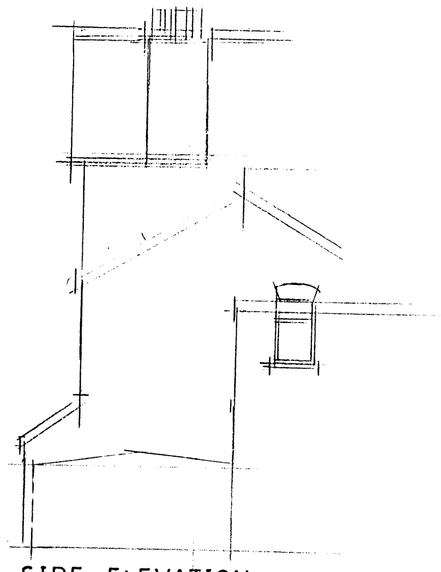

SIDE ELEVATION

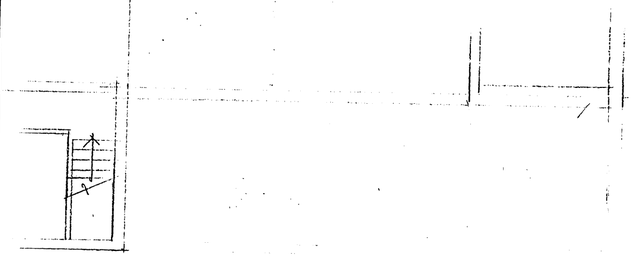

FIRST FLOOR PLAN

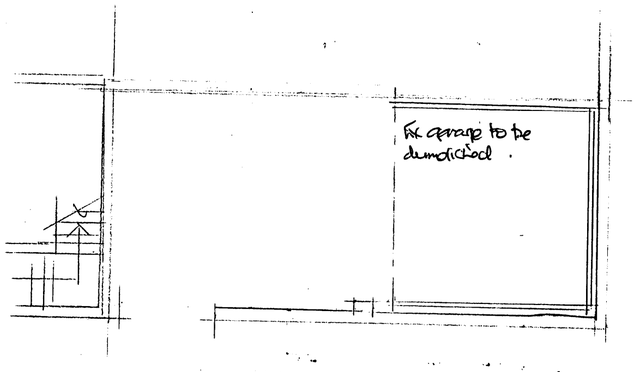

GROUND FLOOR PLAN

PLANNING
26 MAR 2008

NOTES

CLIENT
MR J A WARIACH
240-242 WILMSLOW ROAD
FALLOWFIELD M14 6LD

JOB TITLE
PROPOSED NEW DWELLING HOUSE

DRG. TITLE
PLANS & ELEVATIONS AS EXISTING

HOLBOROW ORMESHER + Limited
architectural & interior design
Station House
Adams Hill
Knutsford
Cheshire WA16 6DN
telephone : 01565 652275
fax : 01565 750501

ISSUE	ORIGINAL	1	2	3	4	5	6	7
REVISION								
DATE								
DRAWN								
CHECKED								
APPROVED								

SCALE 1:100

DRAWING NUMBER 511/06/02

M 512650 R