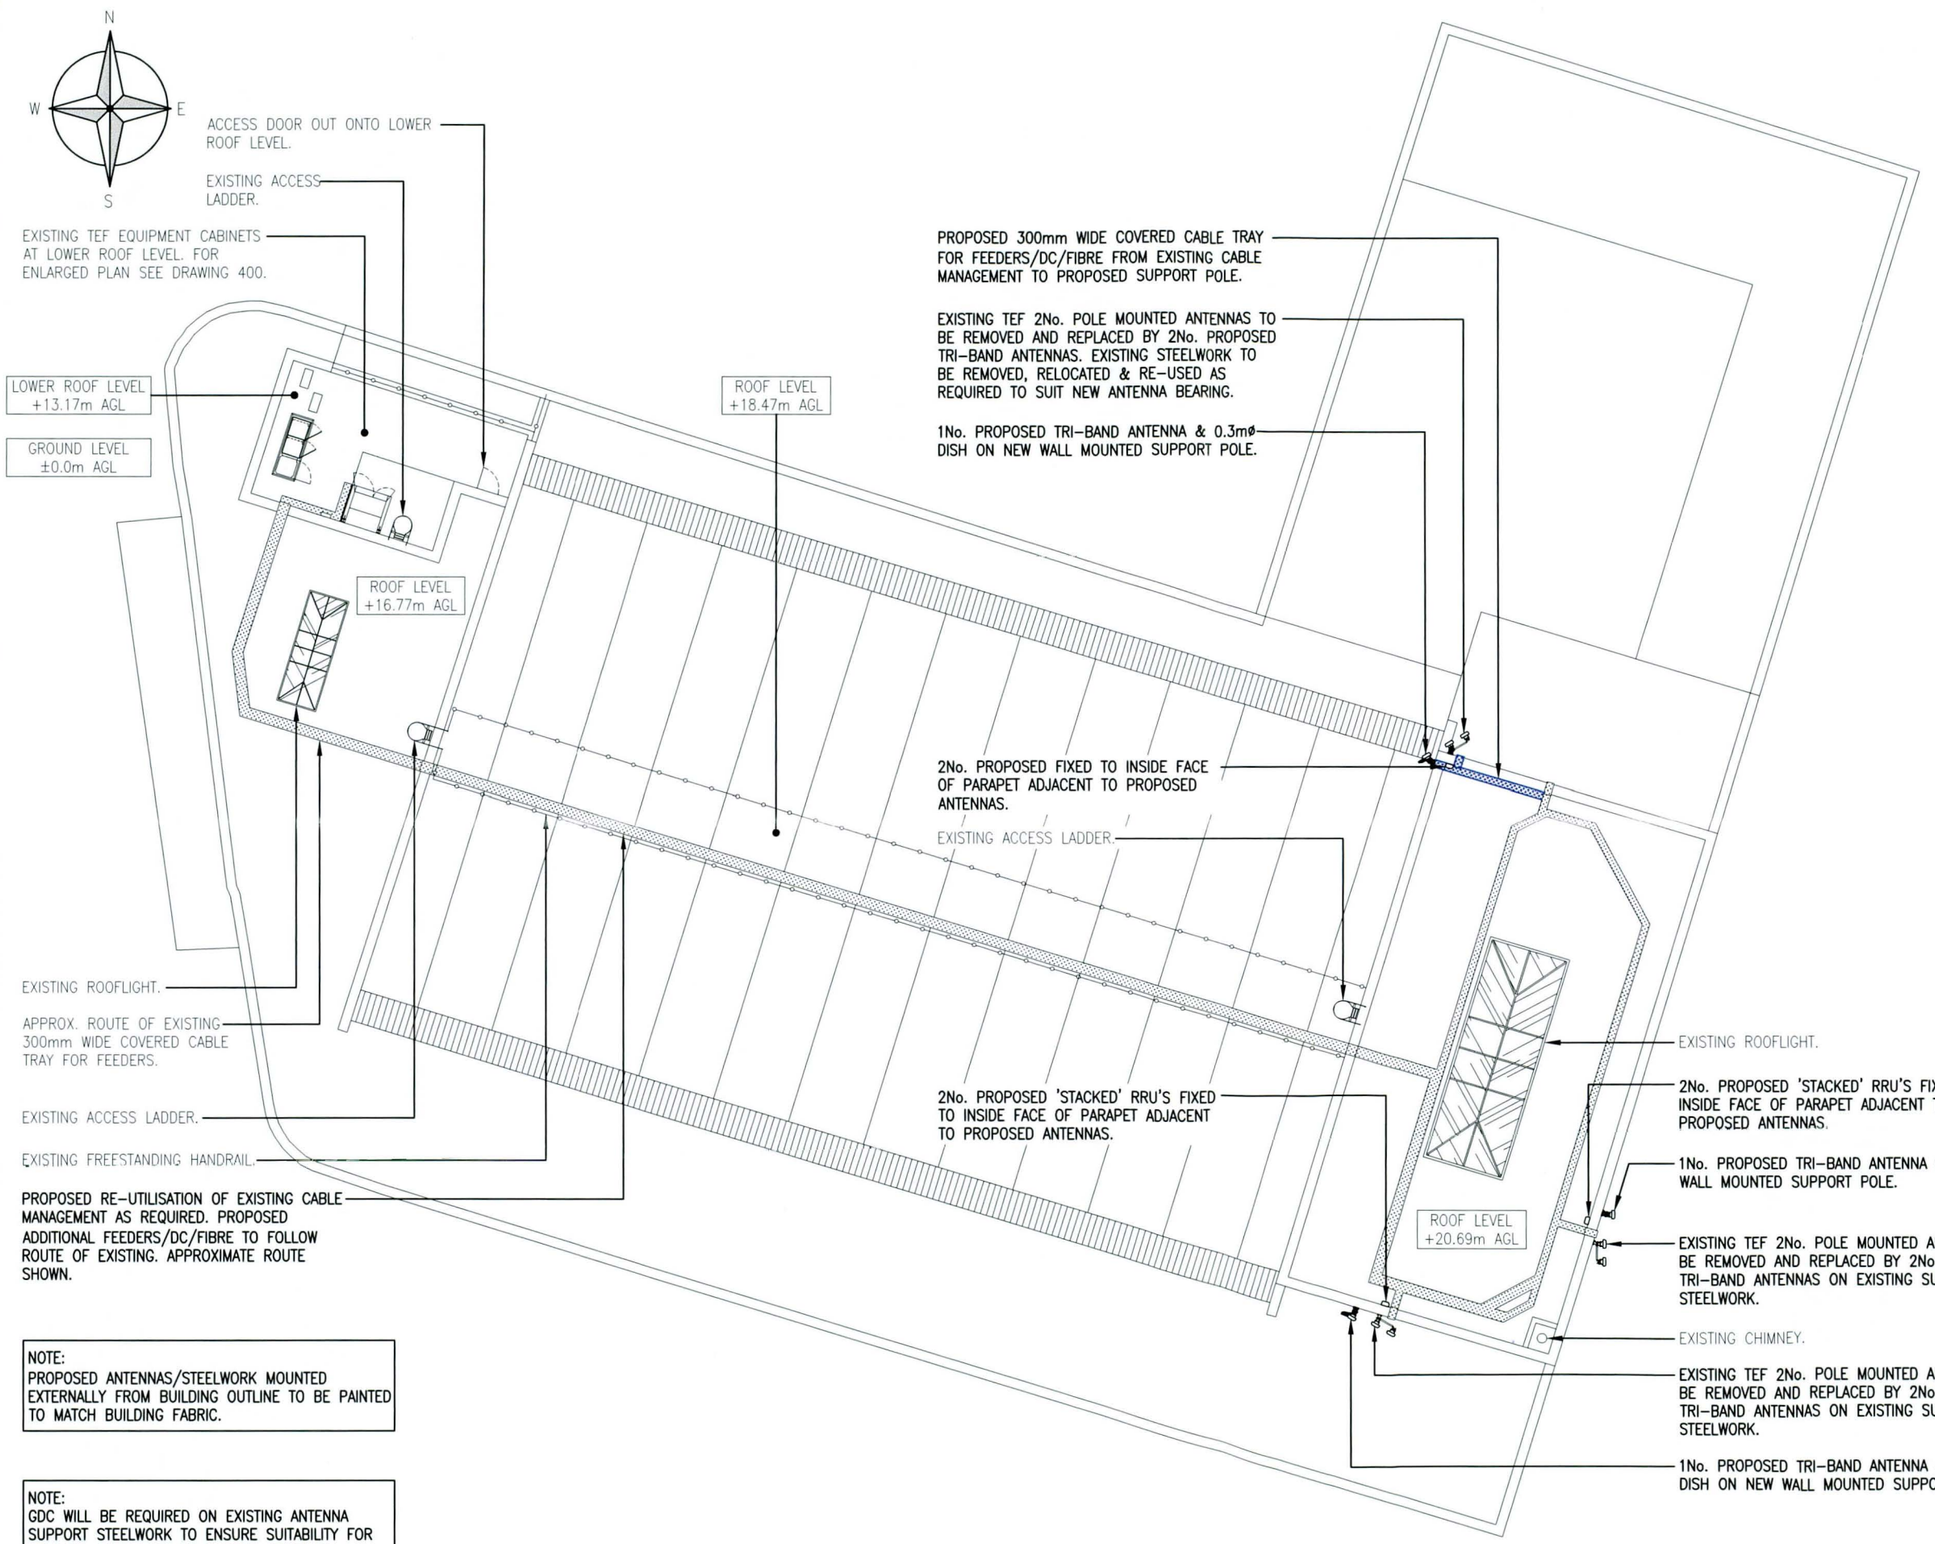

NOTE:
PROPOSED ANTENNAS/STEELWORK MOUNTED EXTERNALLY FROM BUILDING OUTLINE TO BE PAINTED TO MATCH BUILDING FABRIC.

NOTE:
GDC WILL BE REQUIRED ON EXISTING ANTENNA SUPPORT STEELWORK TO ENSURE SUITABILITY FOR PROPOSED ANTENNAS/DISHES.

SITE PLAN
(1:250)

The drawings comply with TEF & Vodafone Standard ICNIRP guidelines.
Designed in accordance with Cornerstone document: CORN/09/006

Notes:
1 ALL DIMENSIONS ARE IN MM UNLESS NOTED OTHERWISE

N.G.R. E: 385380 N: 396980

PLANNING AND BUILDING CONTROL
18 APR 2013

REV	MODIFICATION	BY	CH	DATE
A	Issued for Approval	DJF	JT	28.02.13

mono
MONO CONSULTANTS LIMITED
No. 58 Cygnet Court
Timothy's Bridge Road
Stratford-upon-Avon
Warwickshire
CV37 9NW
t. 44 (0)1789 206500
f. 44 (0)1789 206529
www.monoconsultants.com

O2 CTIL

Cell Name	Opt
ARDWICK	A

Cell ID No

CTIL	Host	Sharer
(CTIL) 123099	(TEF) 004514	(VF) 85048

Site Address / Contact Details

MANCHESTER APOLLO
STOCKPORT ROAD
ARDWICK
MANCHESTER
M12 6AP

Drawing Title: SITE PLAN

Purpose of issue: PLANNING

Drawing Number: 200

Scale:	Drawn:	Date:	Issue:
As Shown	DJF	28.02.13	A

Checked:	Date:	Approved:	Date:
JT	28.02.13	PA	28.02.13