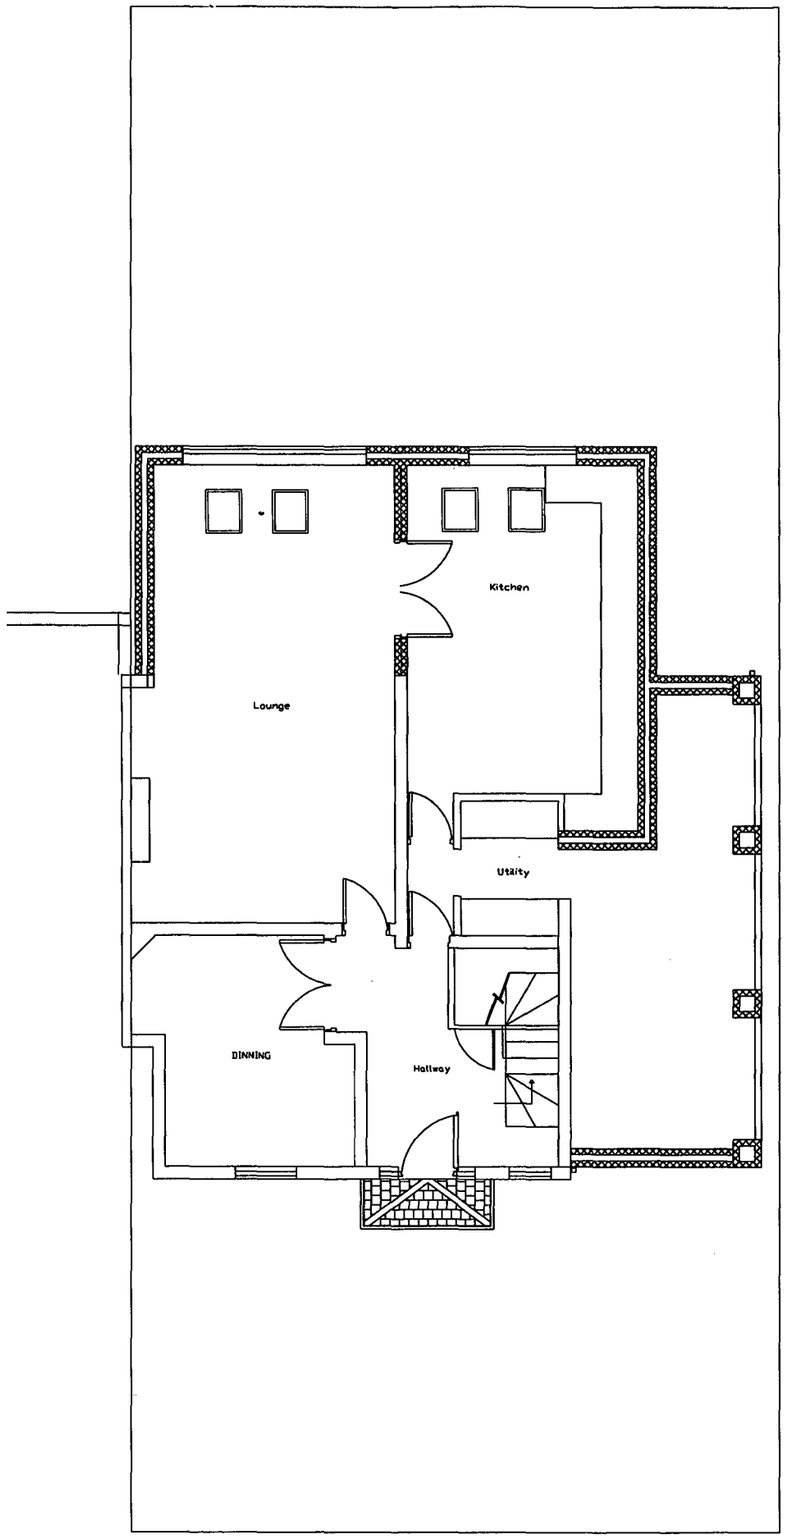

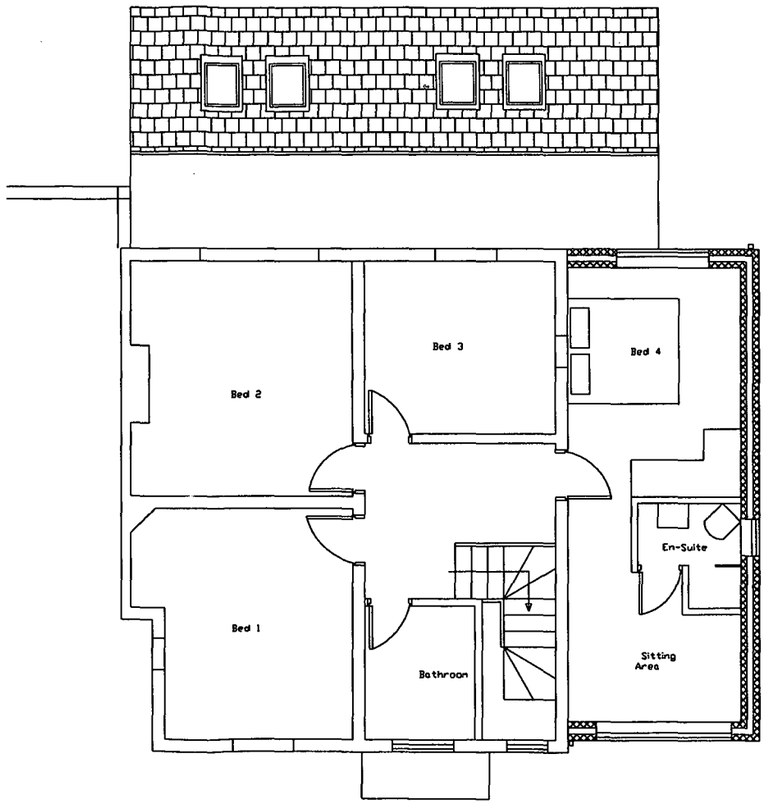

It is the contractors responsibility to check all dimensions on site.

Notes/Ammendments

PLANNING AND BUILDING CONTROL
03 NOV 2011

Client Project:
Mr & Mrs Rehman

Location
204 Fog Lane
Didsbury
Manchester
M20 6FB

Drawing Title
Ground And 1st Floor plan
Proposed

Scale@A3	Status
1:100	PL

DWG No	Rev
4	

B.D.S.UK
Building Design Solutions (UK) Ltd
66 Seymour Grove
Old Trafford
Manchester M16 0LN
Tel: 0161 956 2252 Fax: 0161 956 2262



Front Elevation

Proposed

Note: Do Not scale From This Drawing

It is the contractors responsibility to check all dimensions on s

Notes/Ammendments

PLANNING AND
BUILDING CONTROL

03 NOV 2011

Client Project:
Mr & Mrs Rehman

Location
204 Fog Lane
Didsbury
Manchester
M20 6FB

Drawing Title
Front Elevations Proposed

Scale@A3	Status
1:100	PL

DWG No	Rev
5	

B.D.S.UK

Building Design Solutions (UK) Ltd

66 Seymour Grove
Old Trafford
Manchester M16 0LN
Tel: 0161 956 2252 Fax: 0161 956 2262



Rear Elevation

Proposed

Note: Do Not scale From This Drawing

It is the contractors responsibility to check all dimensions on s

Notes/Ammendments

PLANNING AND
BUILDING CONTROL

0 3 NOV 2011

Client Project:
Mr & Mrs Rehman

Location
204 Fog Lane
Didsbury
Manchester
M20 6FB

Drawing Title
Rear Elevations Proposed

Scale@A3
1:100

Status
PL

DWG No
6

Rev

B.D.S.UK
Building Design Solutions (UK) Ltd
66 Seymour Grove
Old Trafford
Manchester M16 0LN
Tel: 0161 956 2252 Fax: 0161 956 2262

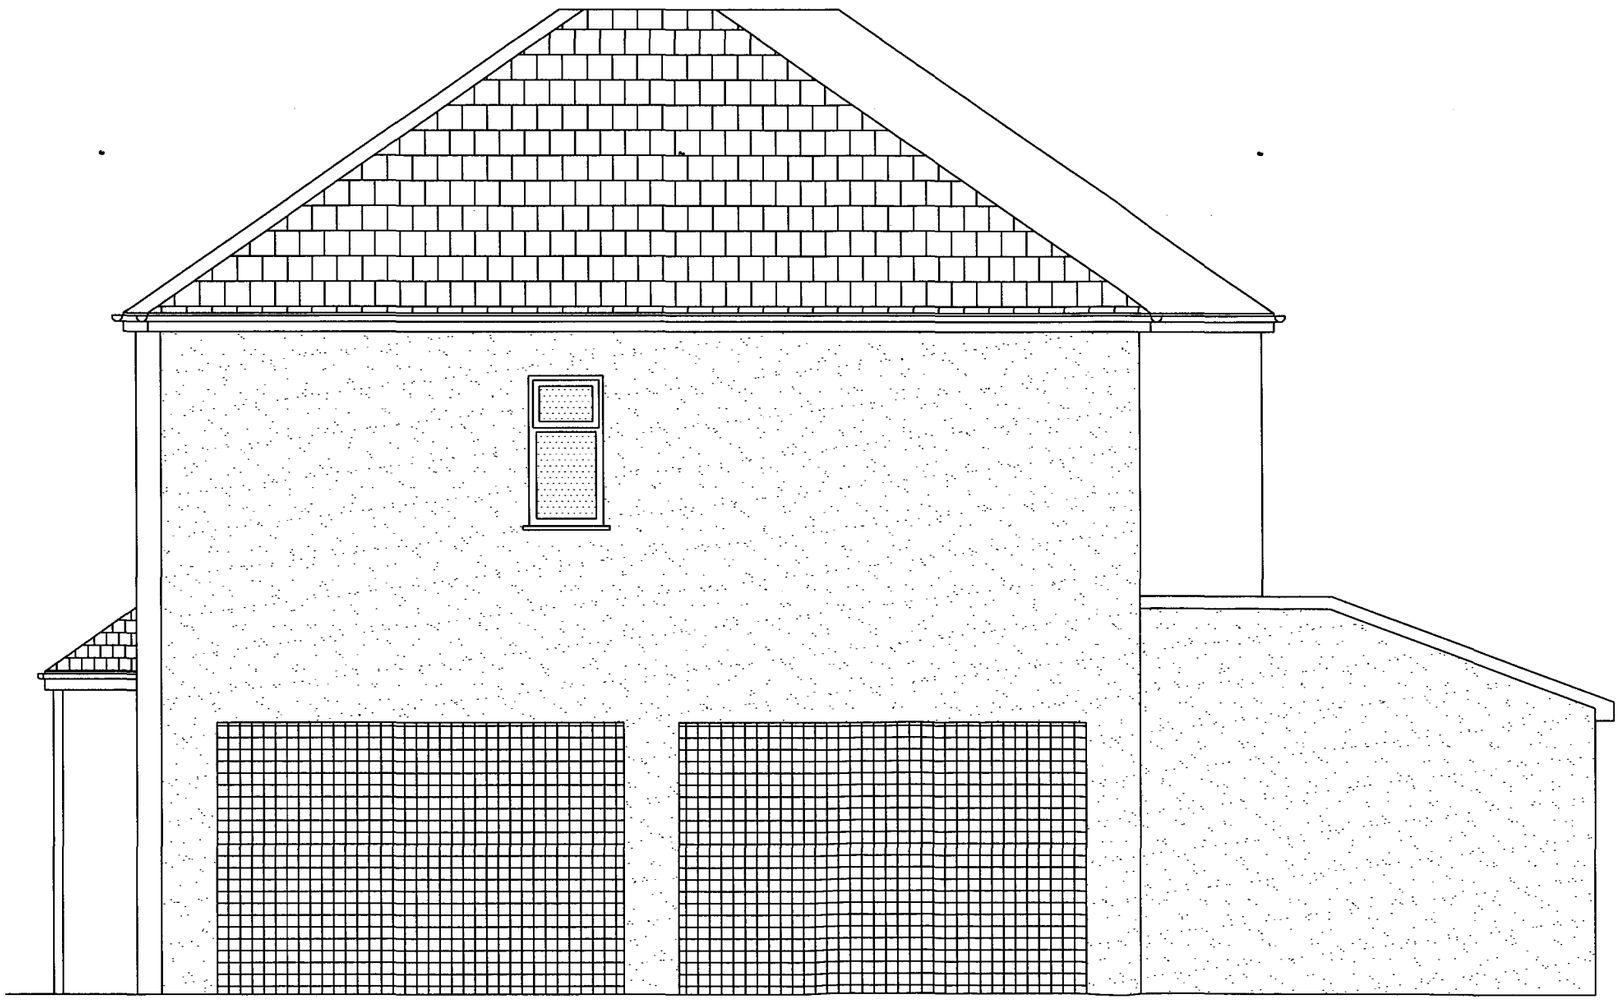

Side Elevation

Proposed

Note: Do Not scale From This Drawing

It is the contractors responsibility to check all dimensions on si

Notes/Ammendments

PLANNING AND
BUILDING CONTROL

0 3 NOV 2011

Client Project:
Mr & Mrs Rehman

Location
204 Fog Lane
Didsbury
Manchester
M20 6FB

Drawing Title
Side Elevation Proposed

Scale@A3
1:100

Status
PL

DWG No
7

Rev

B.D.S.UK
Building Design Solutions (UK) Ltd
66 Seymour Grove
Old Trafford
Manchester M16 0LN
Tel: 0161 956 2252 Fax: 0161 956 2262