




Ground Floor Plan

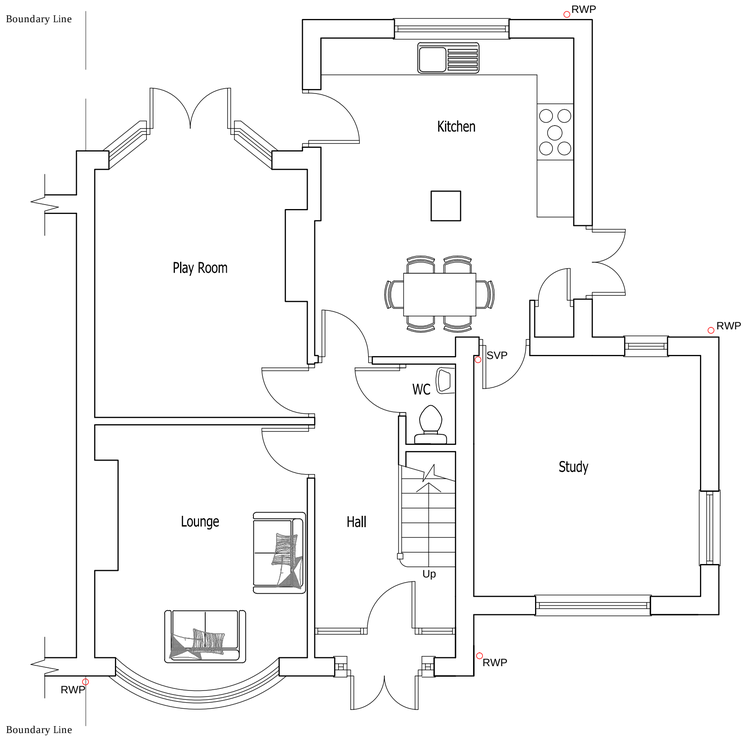


First Floor Plan

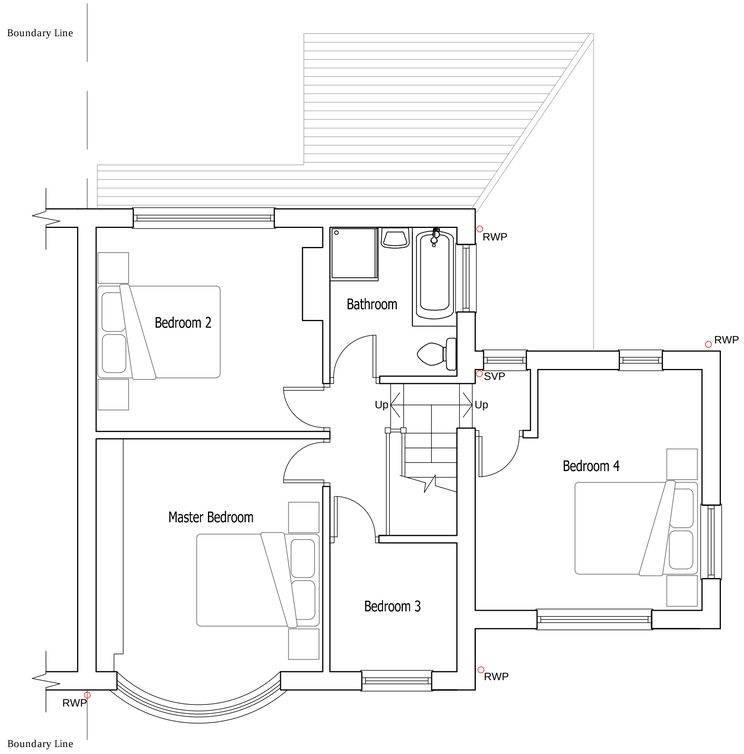

Front Elevation

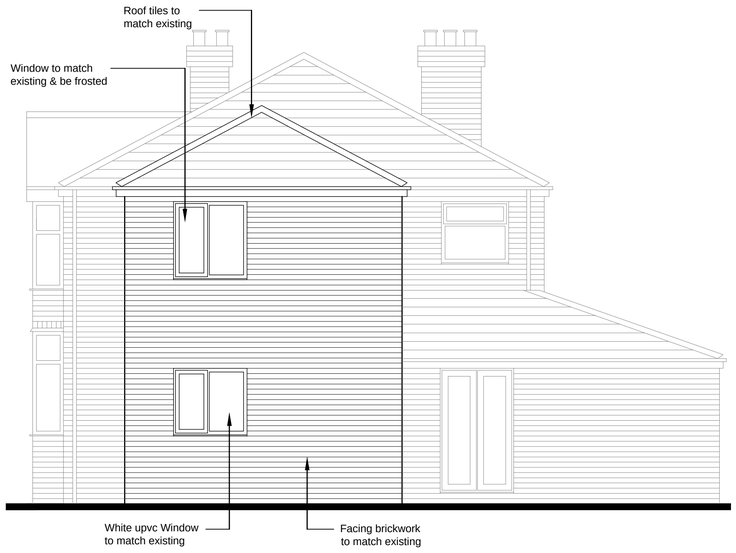

Side Elevation

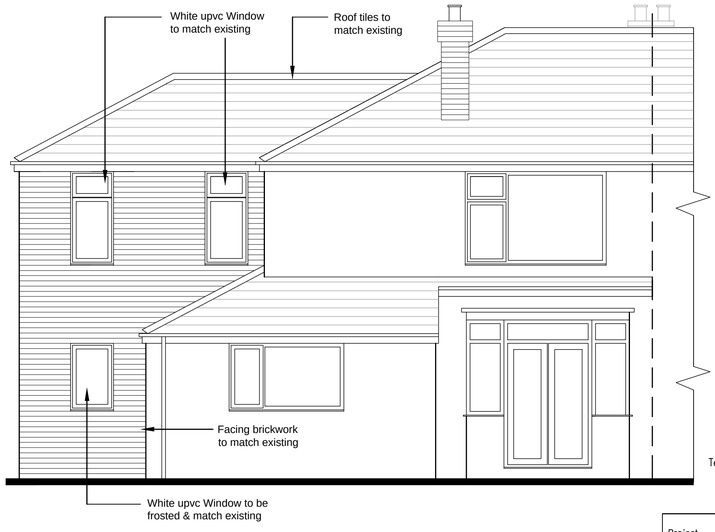

Rear Elevation

Proposed Plans & Elevations

Note

This drawing is to be read in conjunction with all other Architects drawings and all Structural Engineers drawings, details and calculations.

It is the Contractractors responsibility to check all dimensons prior to frabrication or construction, any discrepancies to be reported to the Architect.

© This drawing is copyright of Cube Design Solutions and may not be used copied or amended without written permission

PLANNING DRAWINGS

date	revision	by	no.
15.05.12	Amended extension	PJR	A

cube Design Solutions
1 St Georges Avenue, Timperley,
Altrincham, Cheshire WA15 6HF
Tel: 0161 969 0562 Fax: 0161 969 0562
Email : info@cubedesignsolutions.co.uk
www.cubedesignsolutions.co.uk

Project
Mr & Mrs Higgins
14 St Hildas Road, Northenden
Manchester, M22 4FP

Drawing
PROPOSED PLANS & ELEVATIONS

Date FEBRUARY 12 | Drawn By PJR | Scale 1:50

Drawing Status	Drawing No.	Rev No.
PLANNING	099–02	A