


- The Copyright of this drawing belongs to Jovinka Architectural Services and shall not be used or reproduced in any form without express permission. The Moral right of the author is hereby asserted - Copyright © 2007.
- Do not scale from this drawing - Work to figured dimensions only. All dimensions to be checked on site prior to the execution of any work.
- For the avoidance of doubt all dimensions are measured to wall structure and not the finishes unless otherwise stated.
- Where any discrepancy is found to exist within or between drawings and/or documents it should be reported to the Jovinka Architectural Services immediately.
- Jovinka Architectural Services shall not be liable for any use of drawings and documents for any purpose other than for which the same were prepared by or on behalf of Jovinka Architectural Services.

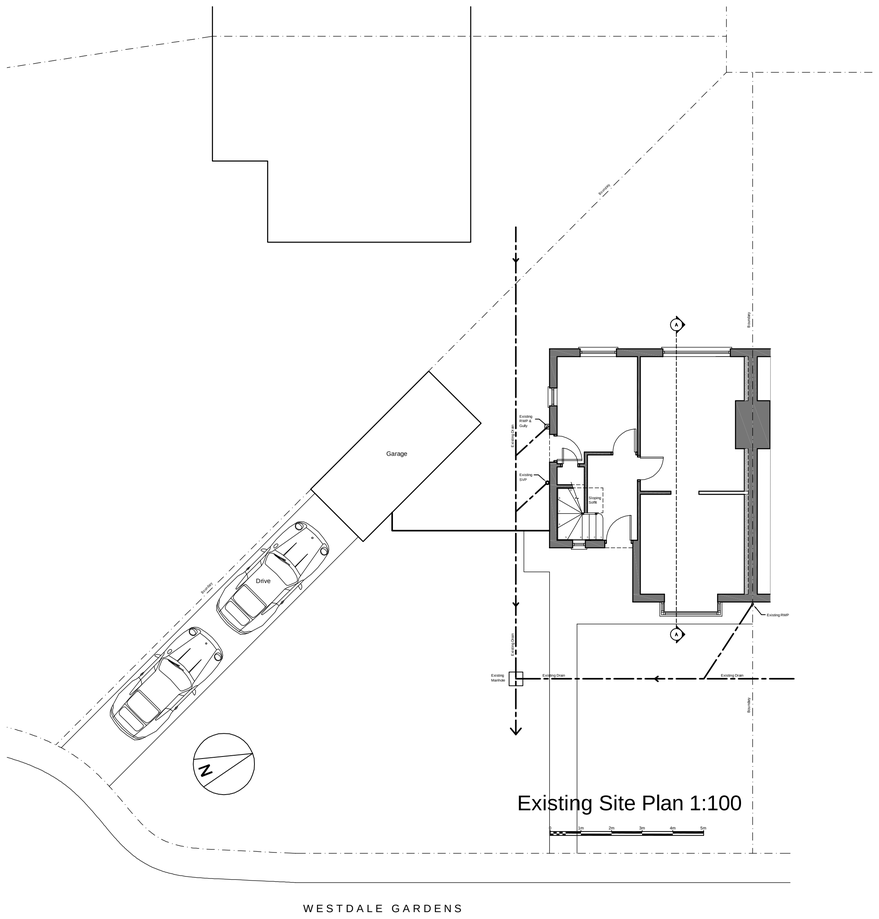


Existing Site Plan 1:100

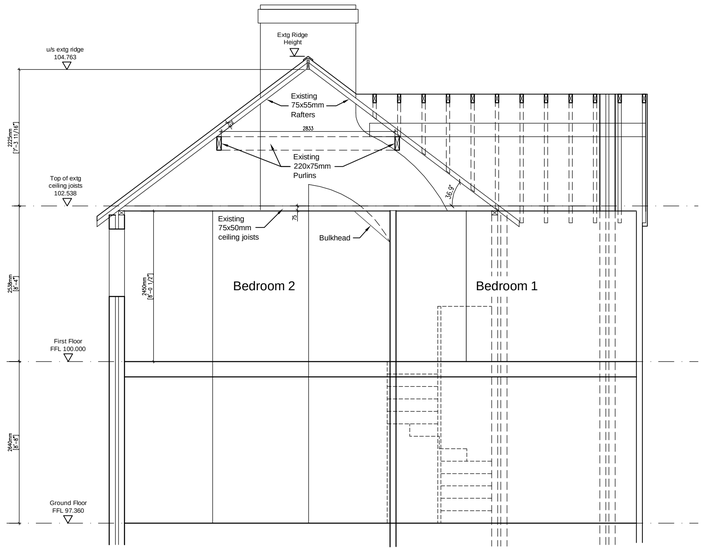

Existing Section A-A 1:50

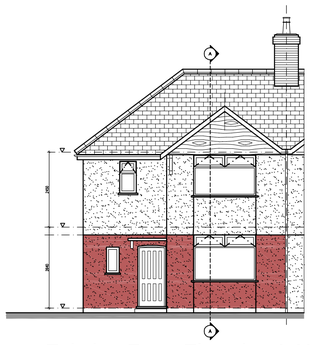


Existing Front Elevation 1:100

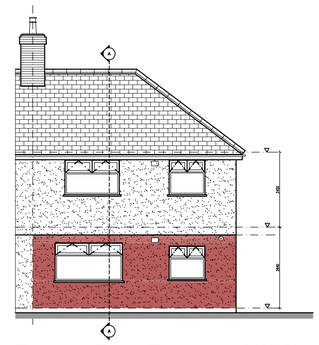


Existing Rear Elevation 1:100




Existing Side Elevation 1:100

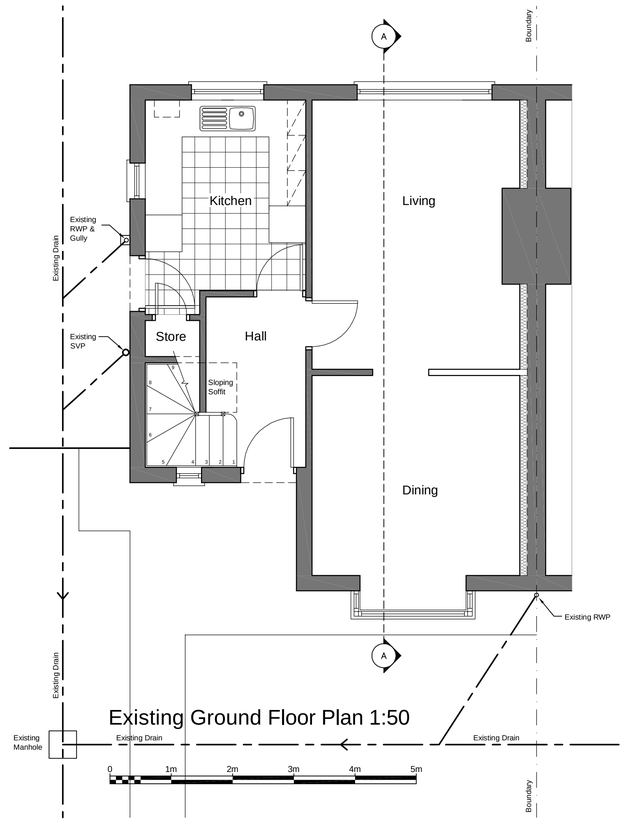


Existing Ground Floor Plan 1:50

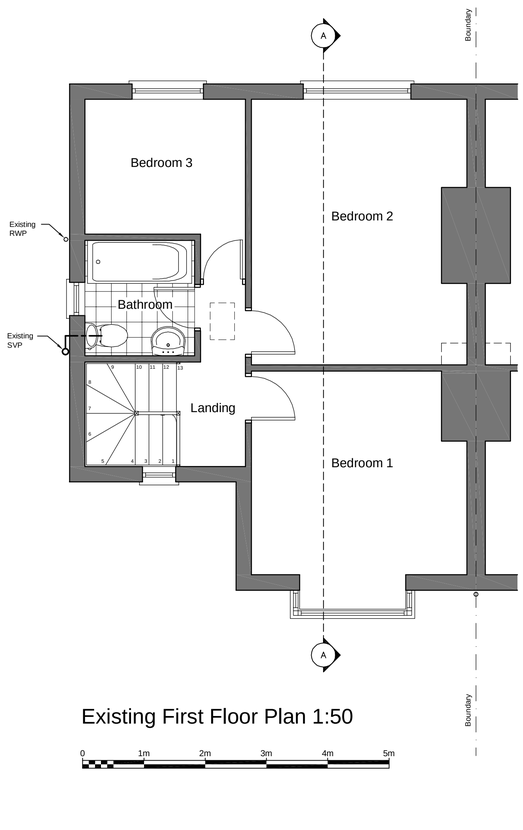

Existing First Floor Plan 1:50

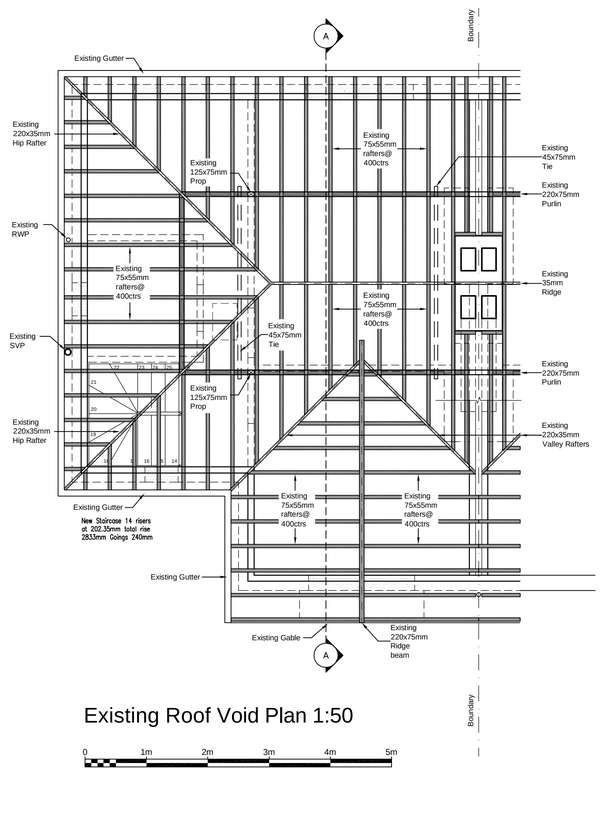

Existing Roof Void Plan 1:50

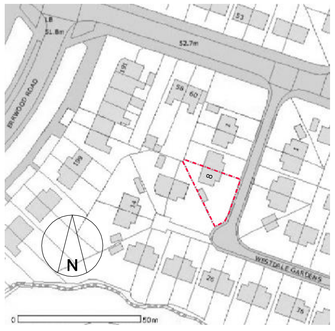

Location Plan Scale 1:1250

Rev : - A - 16.7.08. Proposal changed to side extension

PROJECT:
Proposed Side Extension

8 Westdale Gardens
Burnage
M19 1JD

DRAWING:
Existing Plans, Elevations and Section A-A
PLANNING DRAWING

SCALE:	DATE:	DRAWING NO:	REVISION:
1:50 1:100	30.06.08.	0802-01	A

Jovinka
2 The Crescent
Bredbury
Stockport
SK6 2DX

Tel: 0161 494 7198
Mobile: 07821938400
johnelliott@jovinka.co.uk