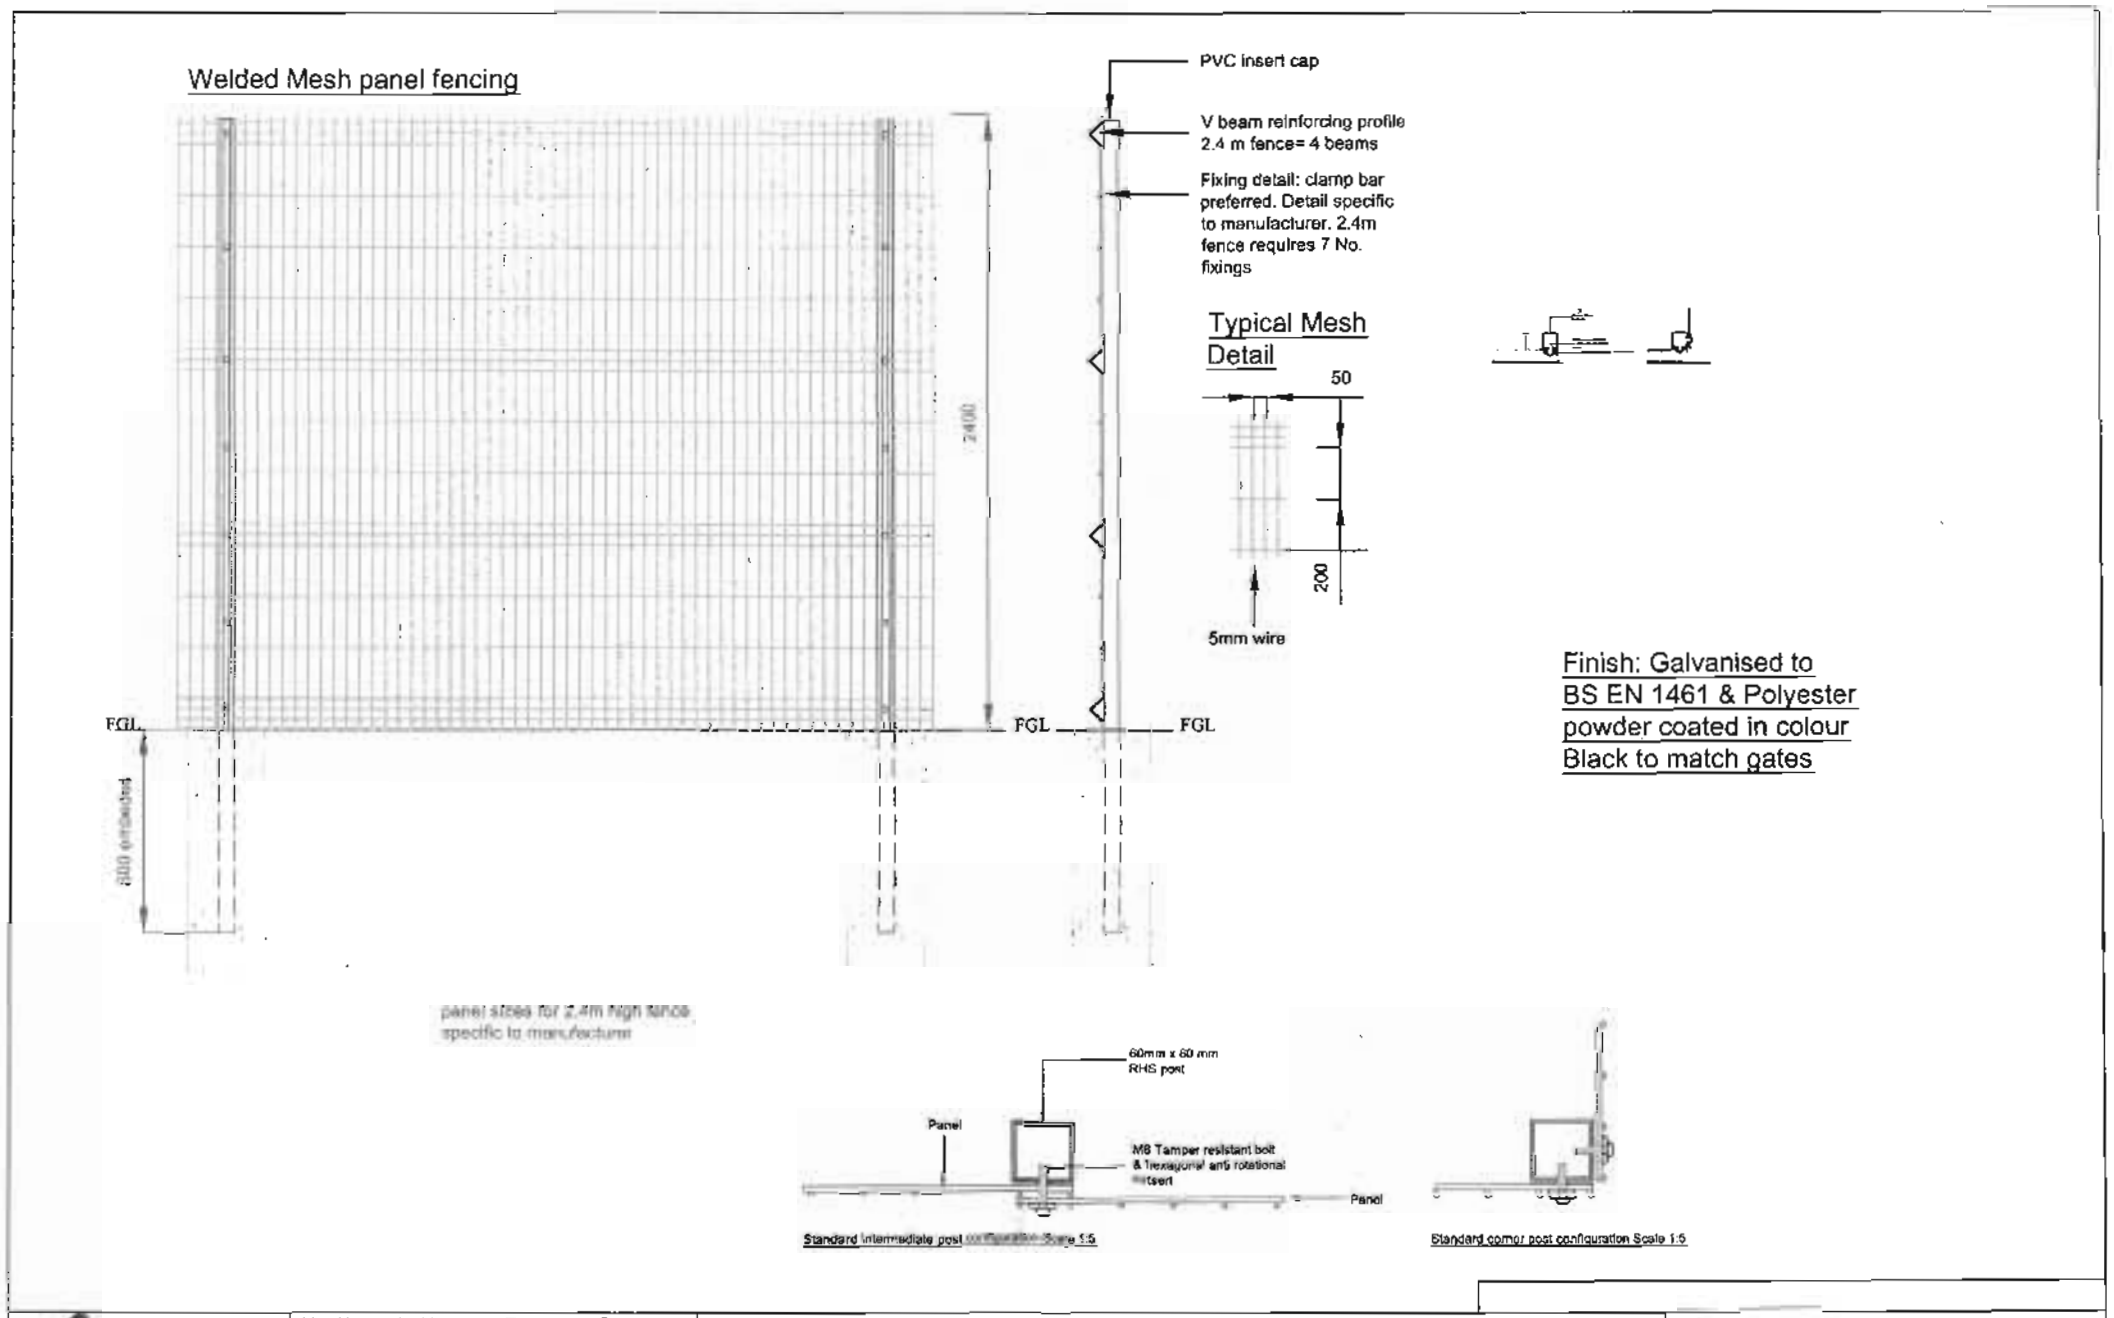

Northwards Housing North Manchester's Council Homes	Northwards Housing Property Services Parkside Office, Sheepfoot lane, Prestwich, Manchester, M25 0BW Tel: 0161 740 0289 Fax: 0161 720 7211	Project: Alley gating	
		DRAWING No. AG1	HOUSE TYPE: N/A
		DRAWING TITLE: welded mesh panel fencing	
		Scale: 1: 20/ 1:5	Date: Sept 2007 / Drawn By: LT

Signatures

RECD 24 APR 2008