© Copyright: All rights reserved. This drawing must not be reproduced without permission. Do not scale from this drawing. All dimension are in millimetres unless otherwise stated. Any discrepancies should be reported to the Architect.

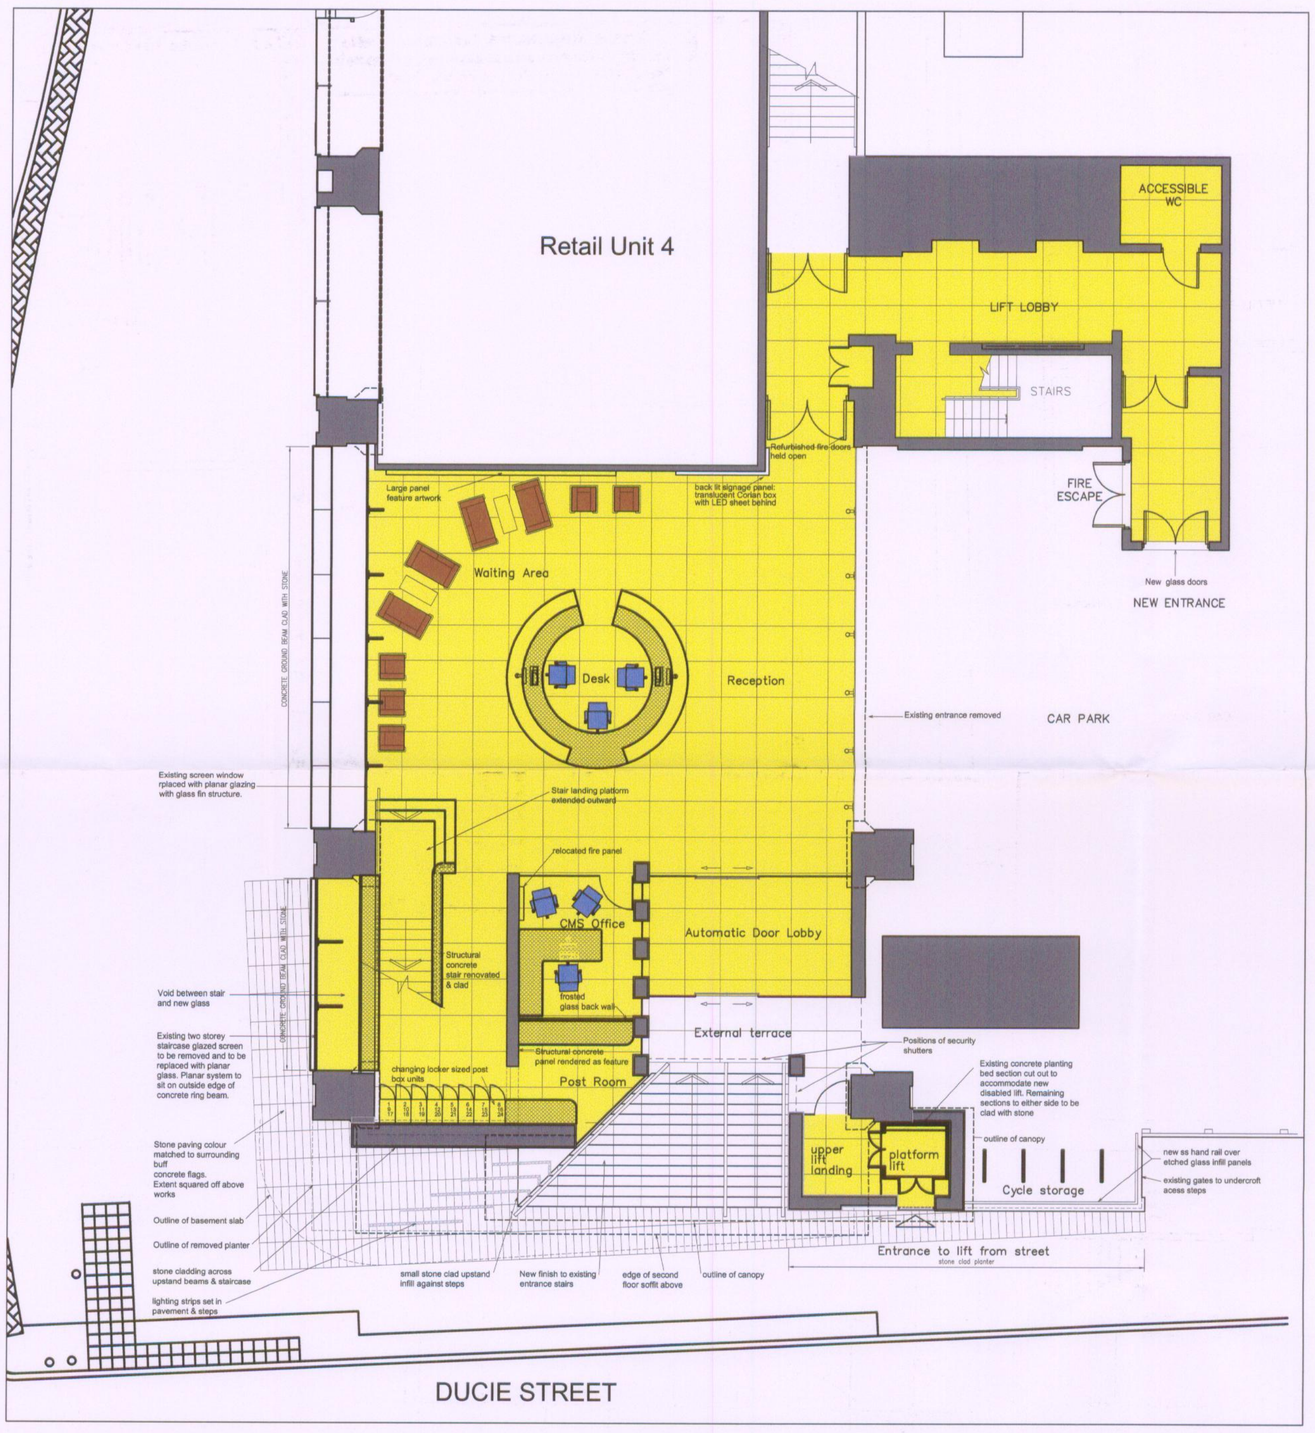

DUCIE STREET

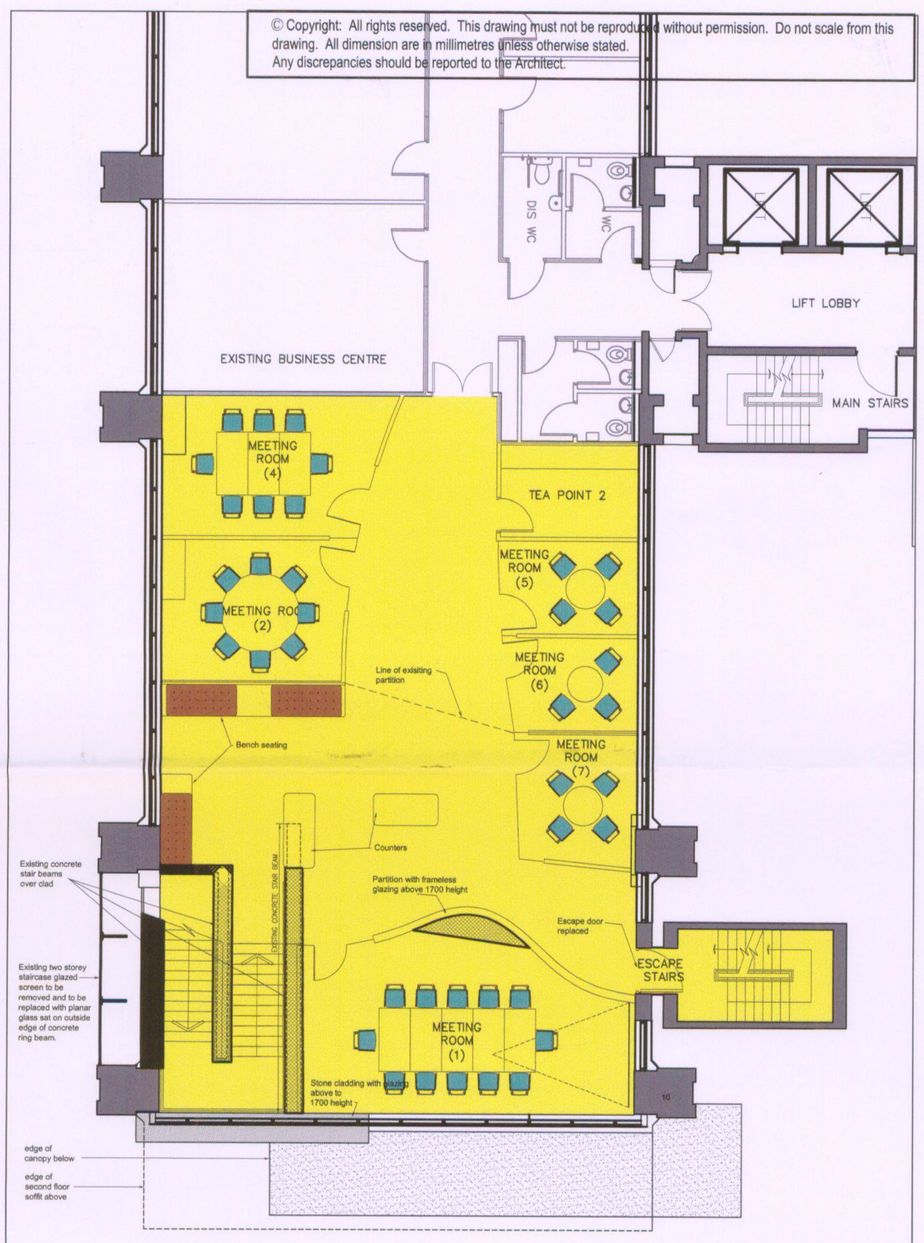

111 PICCADILLY

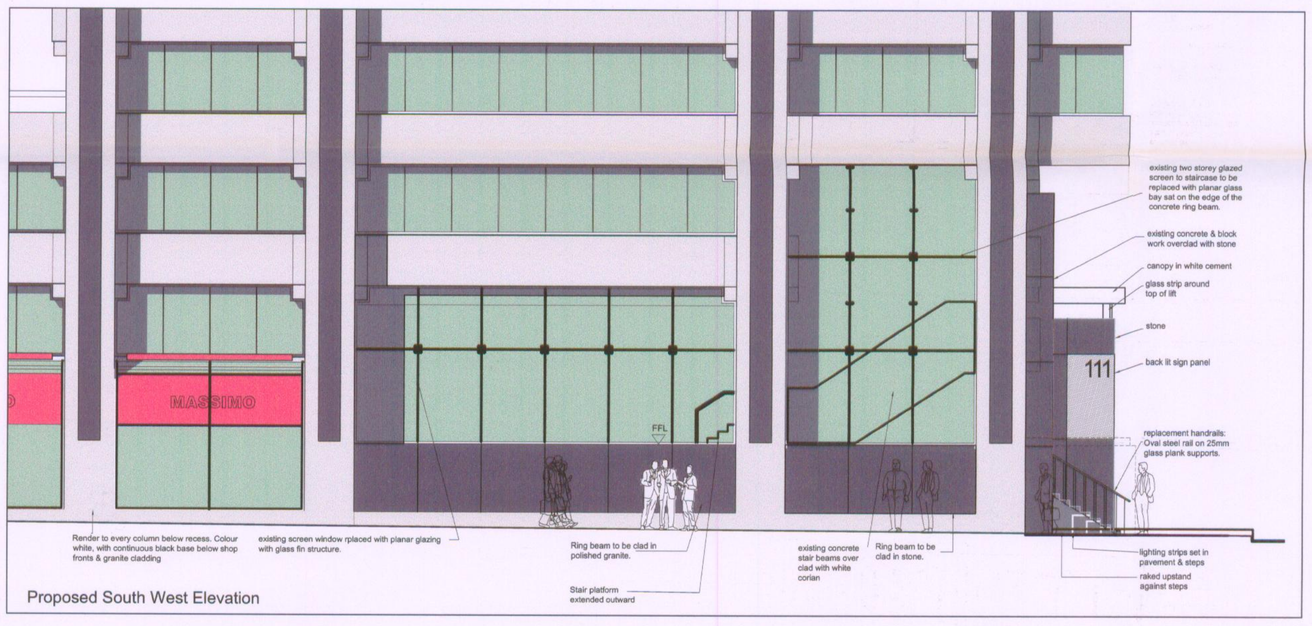

Proposed South West Elevation

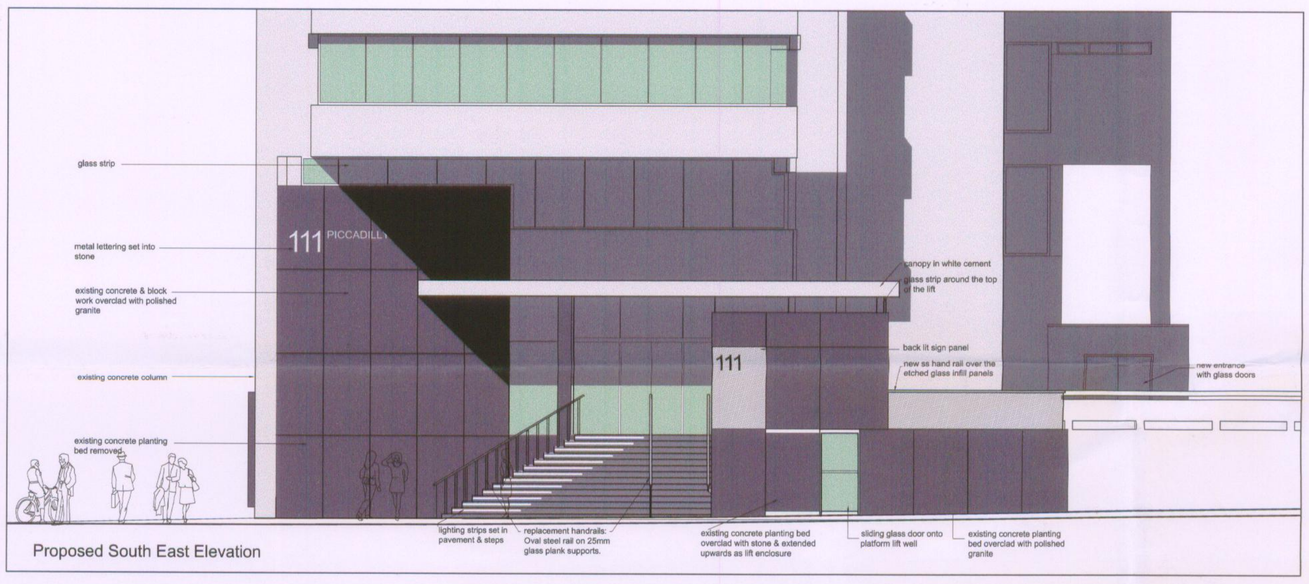

Proposed South East Elevation

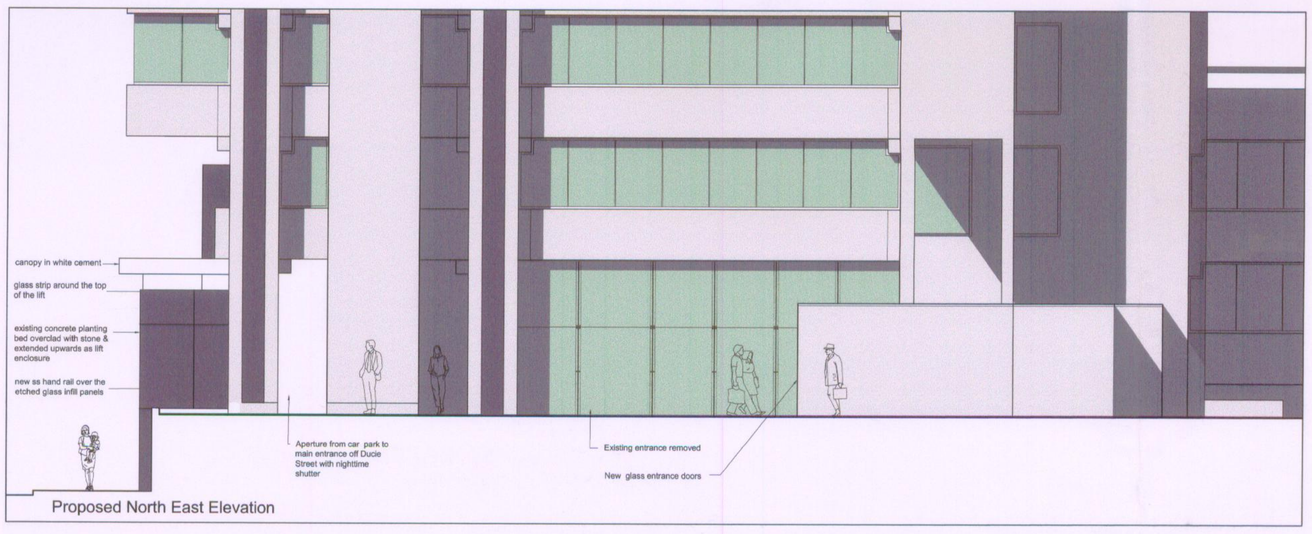

Proposed North East Elevation

PLANNING
ACK'D
REPLIED
RECD 20 MAY 2008
M
M
M
FOR ACTION
INIT. REPLY DATE

Revision	Description	Date	Drawn	Checked
A	CLADDING PATTERN REVISED	11-4-08	SB	SB

Halliday Meecham Architects Limited
111 Piccadilly, Manchester M1 2HY
t: +44 (0)161 661 5566
f: +44 (0)161 661 5567
e: hma@hallidaymeecham.com
w: www.hallidaymeecham.com

architecture
interior design
space planning
urban planning
project management
planning supervisors

Halliday Meecham

Client:	Bruntwood
Project:	111 Piccadilly, New Entrance & Reception Area
Drawing:	Proposed Floor Plans & Elevation Details

Scale @ A1	Scale @ A3	Date:	Drawn:	Checked:	Job No.	Drawing No.	Revision
1:200		13.03.08	JAK	SB	3929	P 03	A