Location Plan

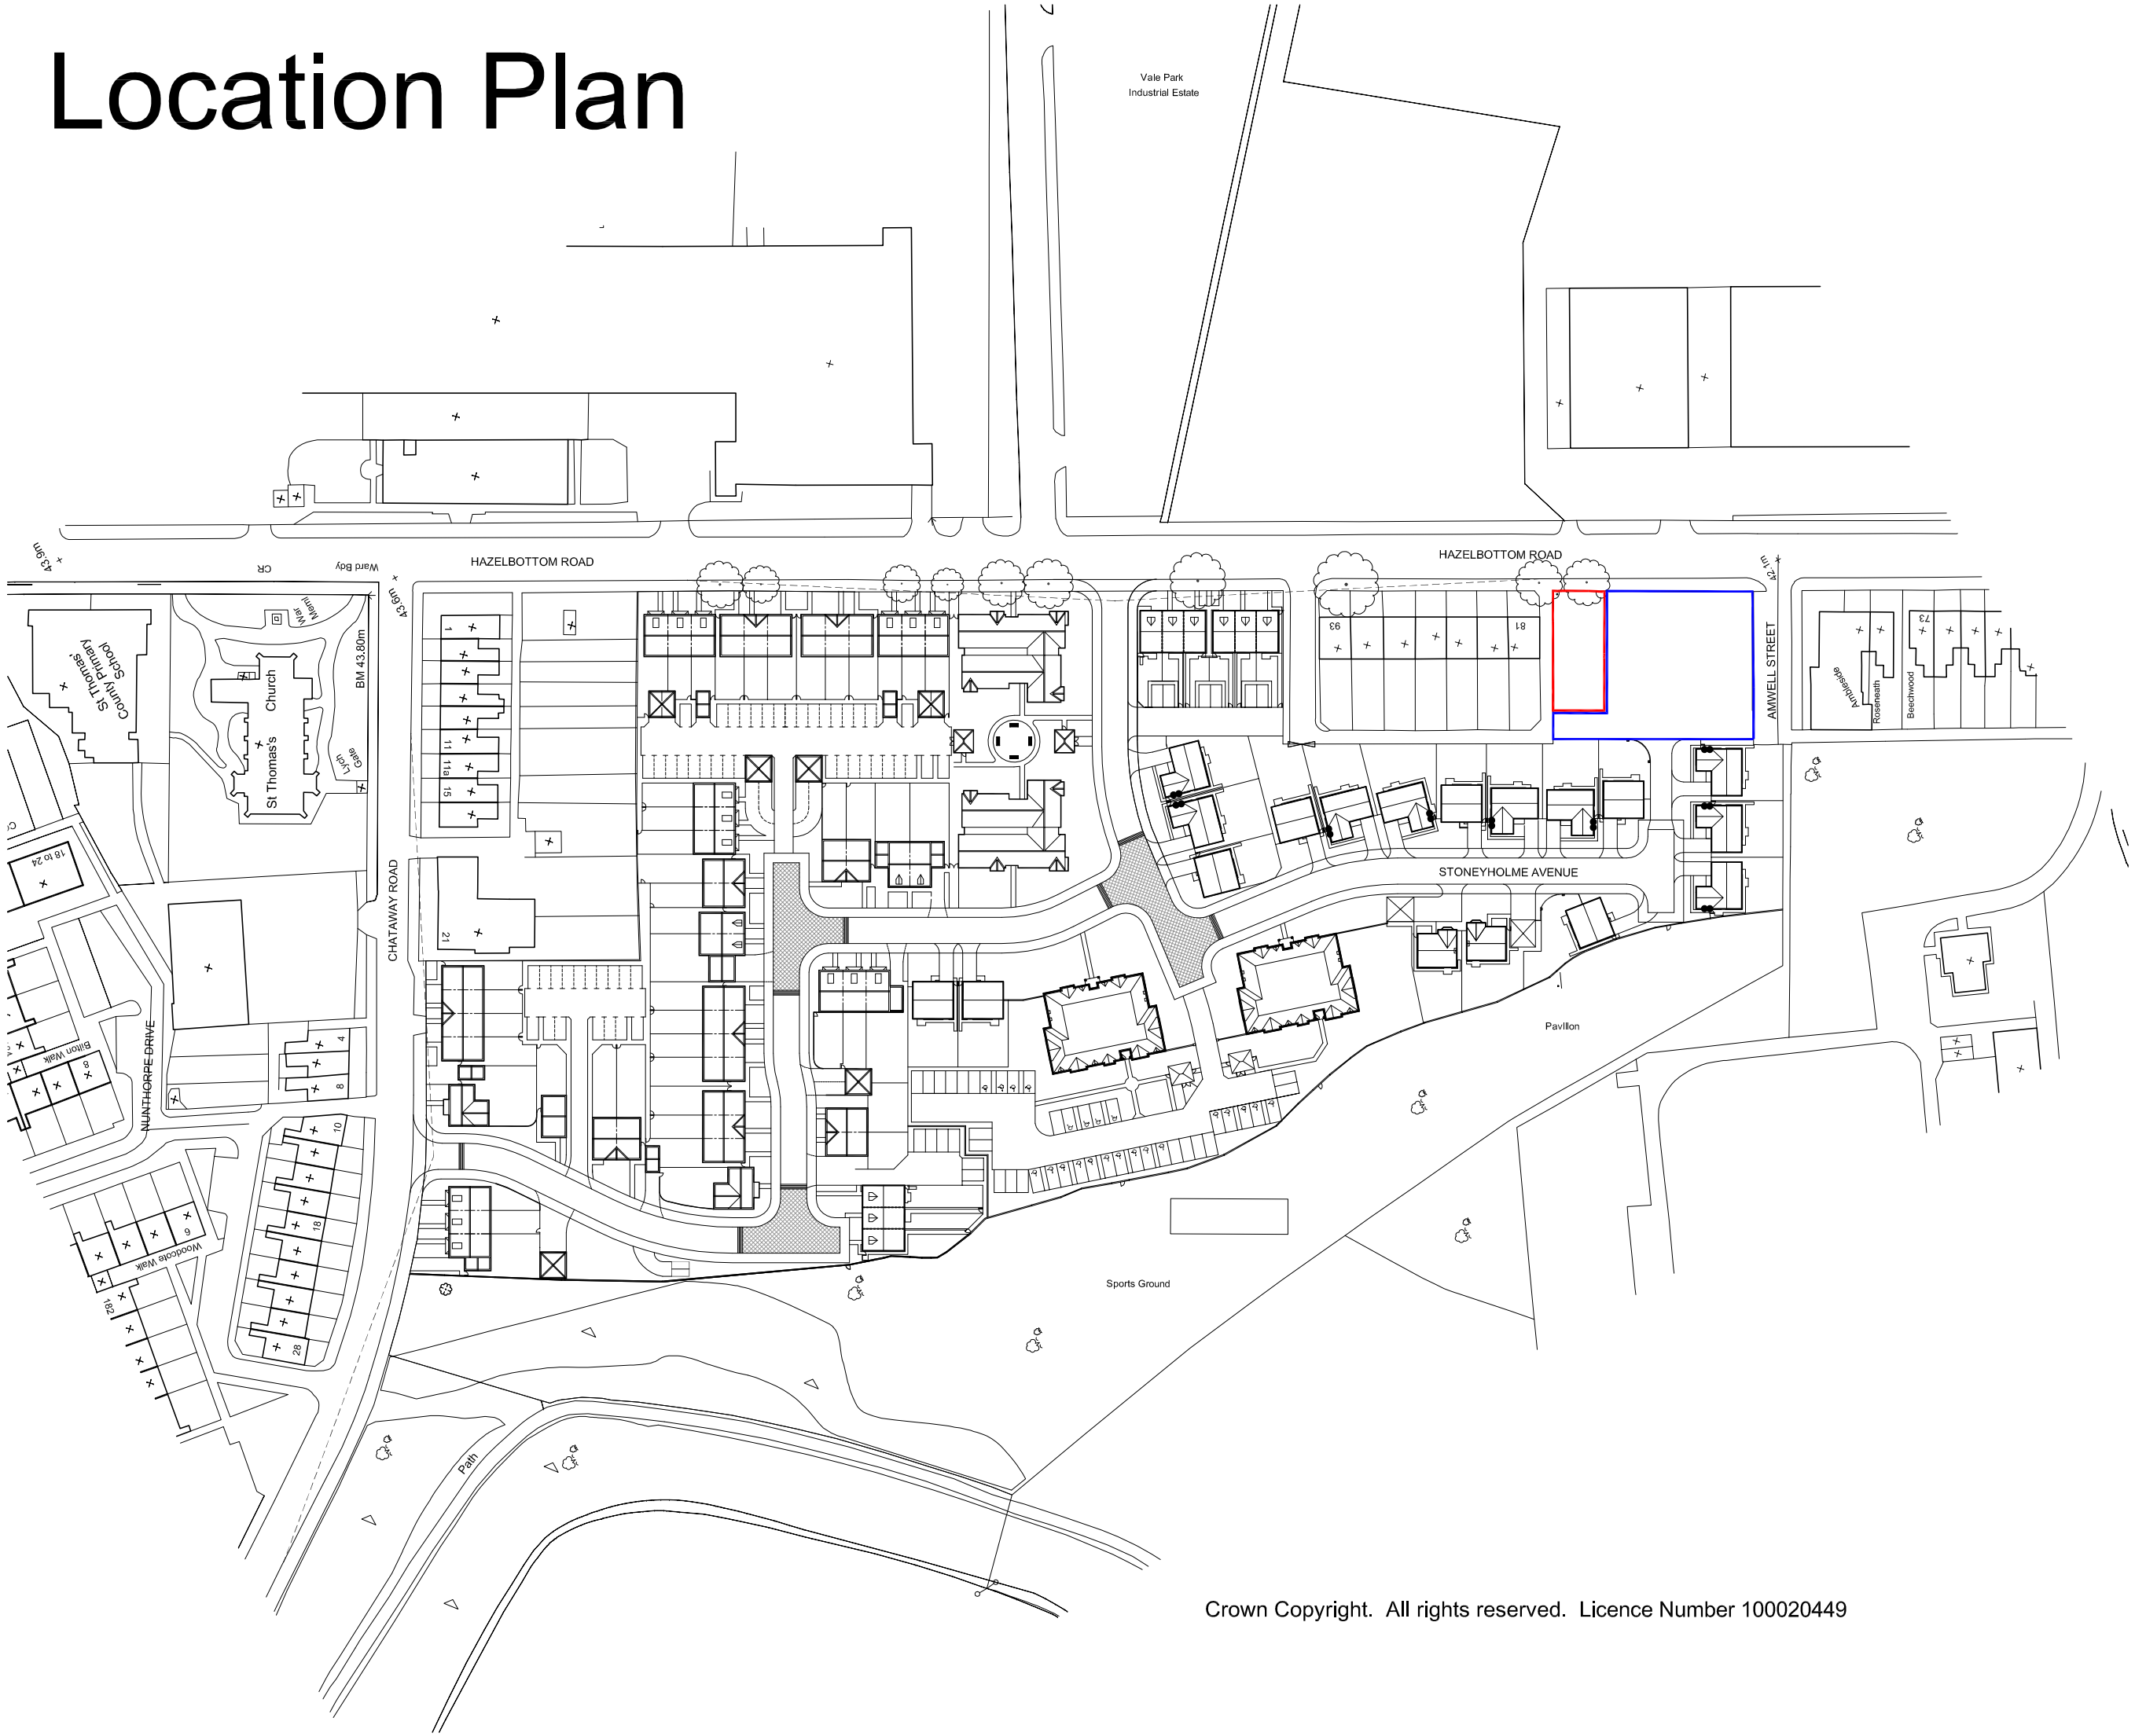

- The Copyright of this drawing belongs to MPSL Planning & Design Ltd. and shall not be used or reproduced in any form without its express permission.
- Do not scale from this drawing - Work to figured dimensions only. All dimensions to be checked on site prior to the execution of any work.
- For the avoidance of doubt all dimensions are measured to wall structure and not the finishes unless otherwise stated.
- Where any discrepancy is found to exist within or between drawings and/or documents it should be reported to the architect immediately.
- MPSL Planning & Design Ltd. shall not be liable for any use of drawings and documents for any purpose other than for which the same were prepared by or on behalf of MPSL Planning & Design Ltd.

N

Rev	Date	Revision	Initial

Client
TAYLOR WIMPEY

Drawing Title
LOCATION PLAN

Project
Hazelbottom Road,
Crumpsall Vale.

Job No	Drg No	Stage	
12036	00	FOR APPROVAL	
Scale	Date	Drawn	Rev
1:1250 @ A3	July 2012	Sh	-

MPSL Planning & Design Ltd Commercial House
14 West Point Enterprise Park, Clarence Avenue,
Trafford Park, Manchester. M17 1QS

Tel: 0161 772 1999
Fax: 0161 772 1980
Email: admin@mpsldesign.co.uk
www.mpsigroup.com

Crown Copyright. All rights reserved. Licence Number 100020449