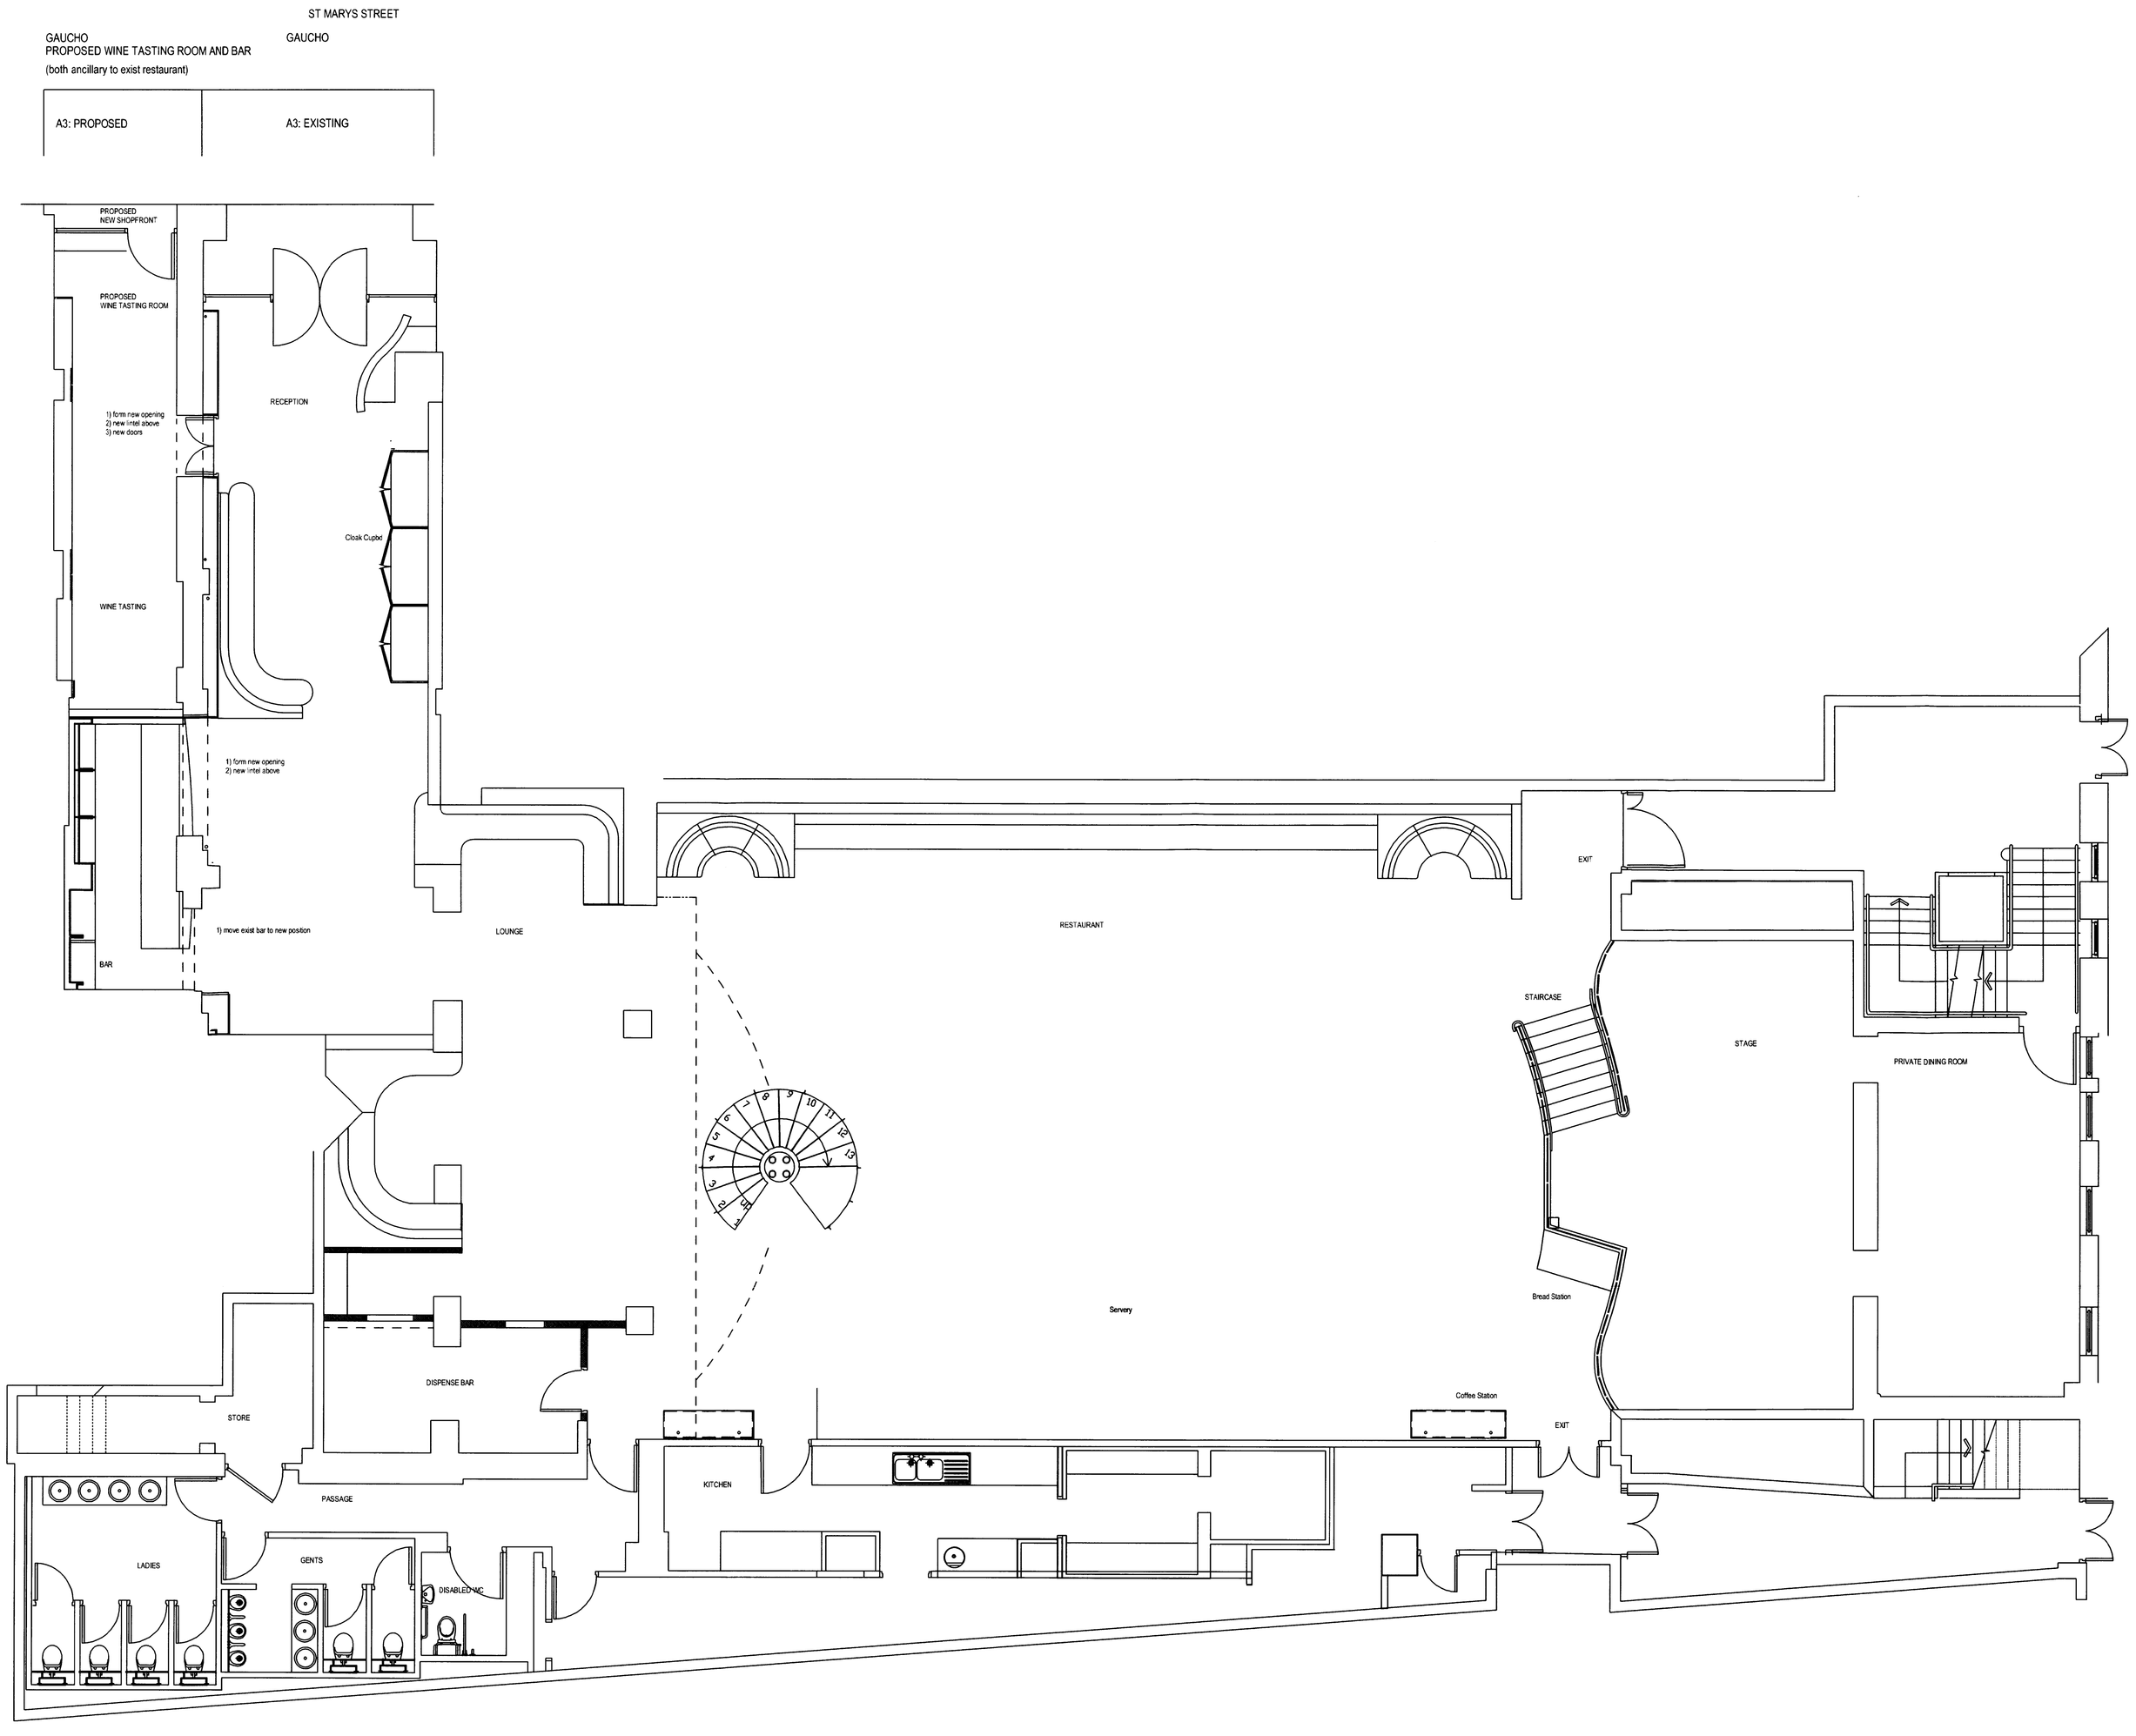

PLANNING
ACK'D
REPLIED
RECD - 8 JUL 2008
TO
FILE
DESCRIPTION

01	04.07.08	Annotation revised

Revisions :

Project : *Gaucho Manchester*

Site Address:

2a St Marys Street
Manchester M3 2LB

Tel: *0161 833 4333*

Drawing:	*PROPOSED GROUND FLOOR*
Drawing No:	*02.02*
Project No:	*351*
Scale :	*1:50 @ A0* Do Not Scale
Date :	*15.11.07*

A P W Associates
2 West Heath,
Rockfield Road,
Oxted,
Surrey,
RH8 0HA

T : 01883 717079
F : 01883 713517

E: apw@andrew.demon.co.uk

Copyright ©

These drawings are the property of A P W Associates and they reserve copyright with no unauthorised copying in whole or part in any form of reproduction is permitted.

The drawing must not be retained for reference and contents may not be disclosed to any third party without special written consent from A P W Associates.

Measured documents must be taken in preference to scaled dimensions and be verified on site.