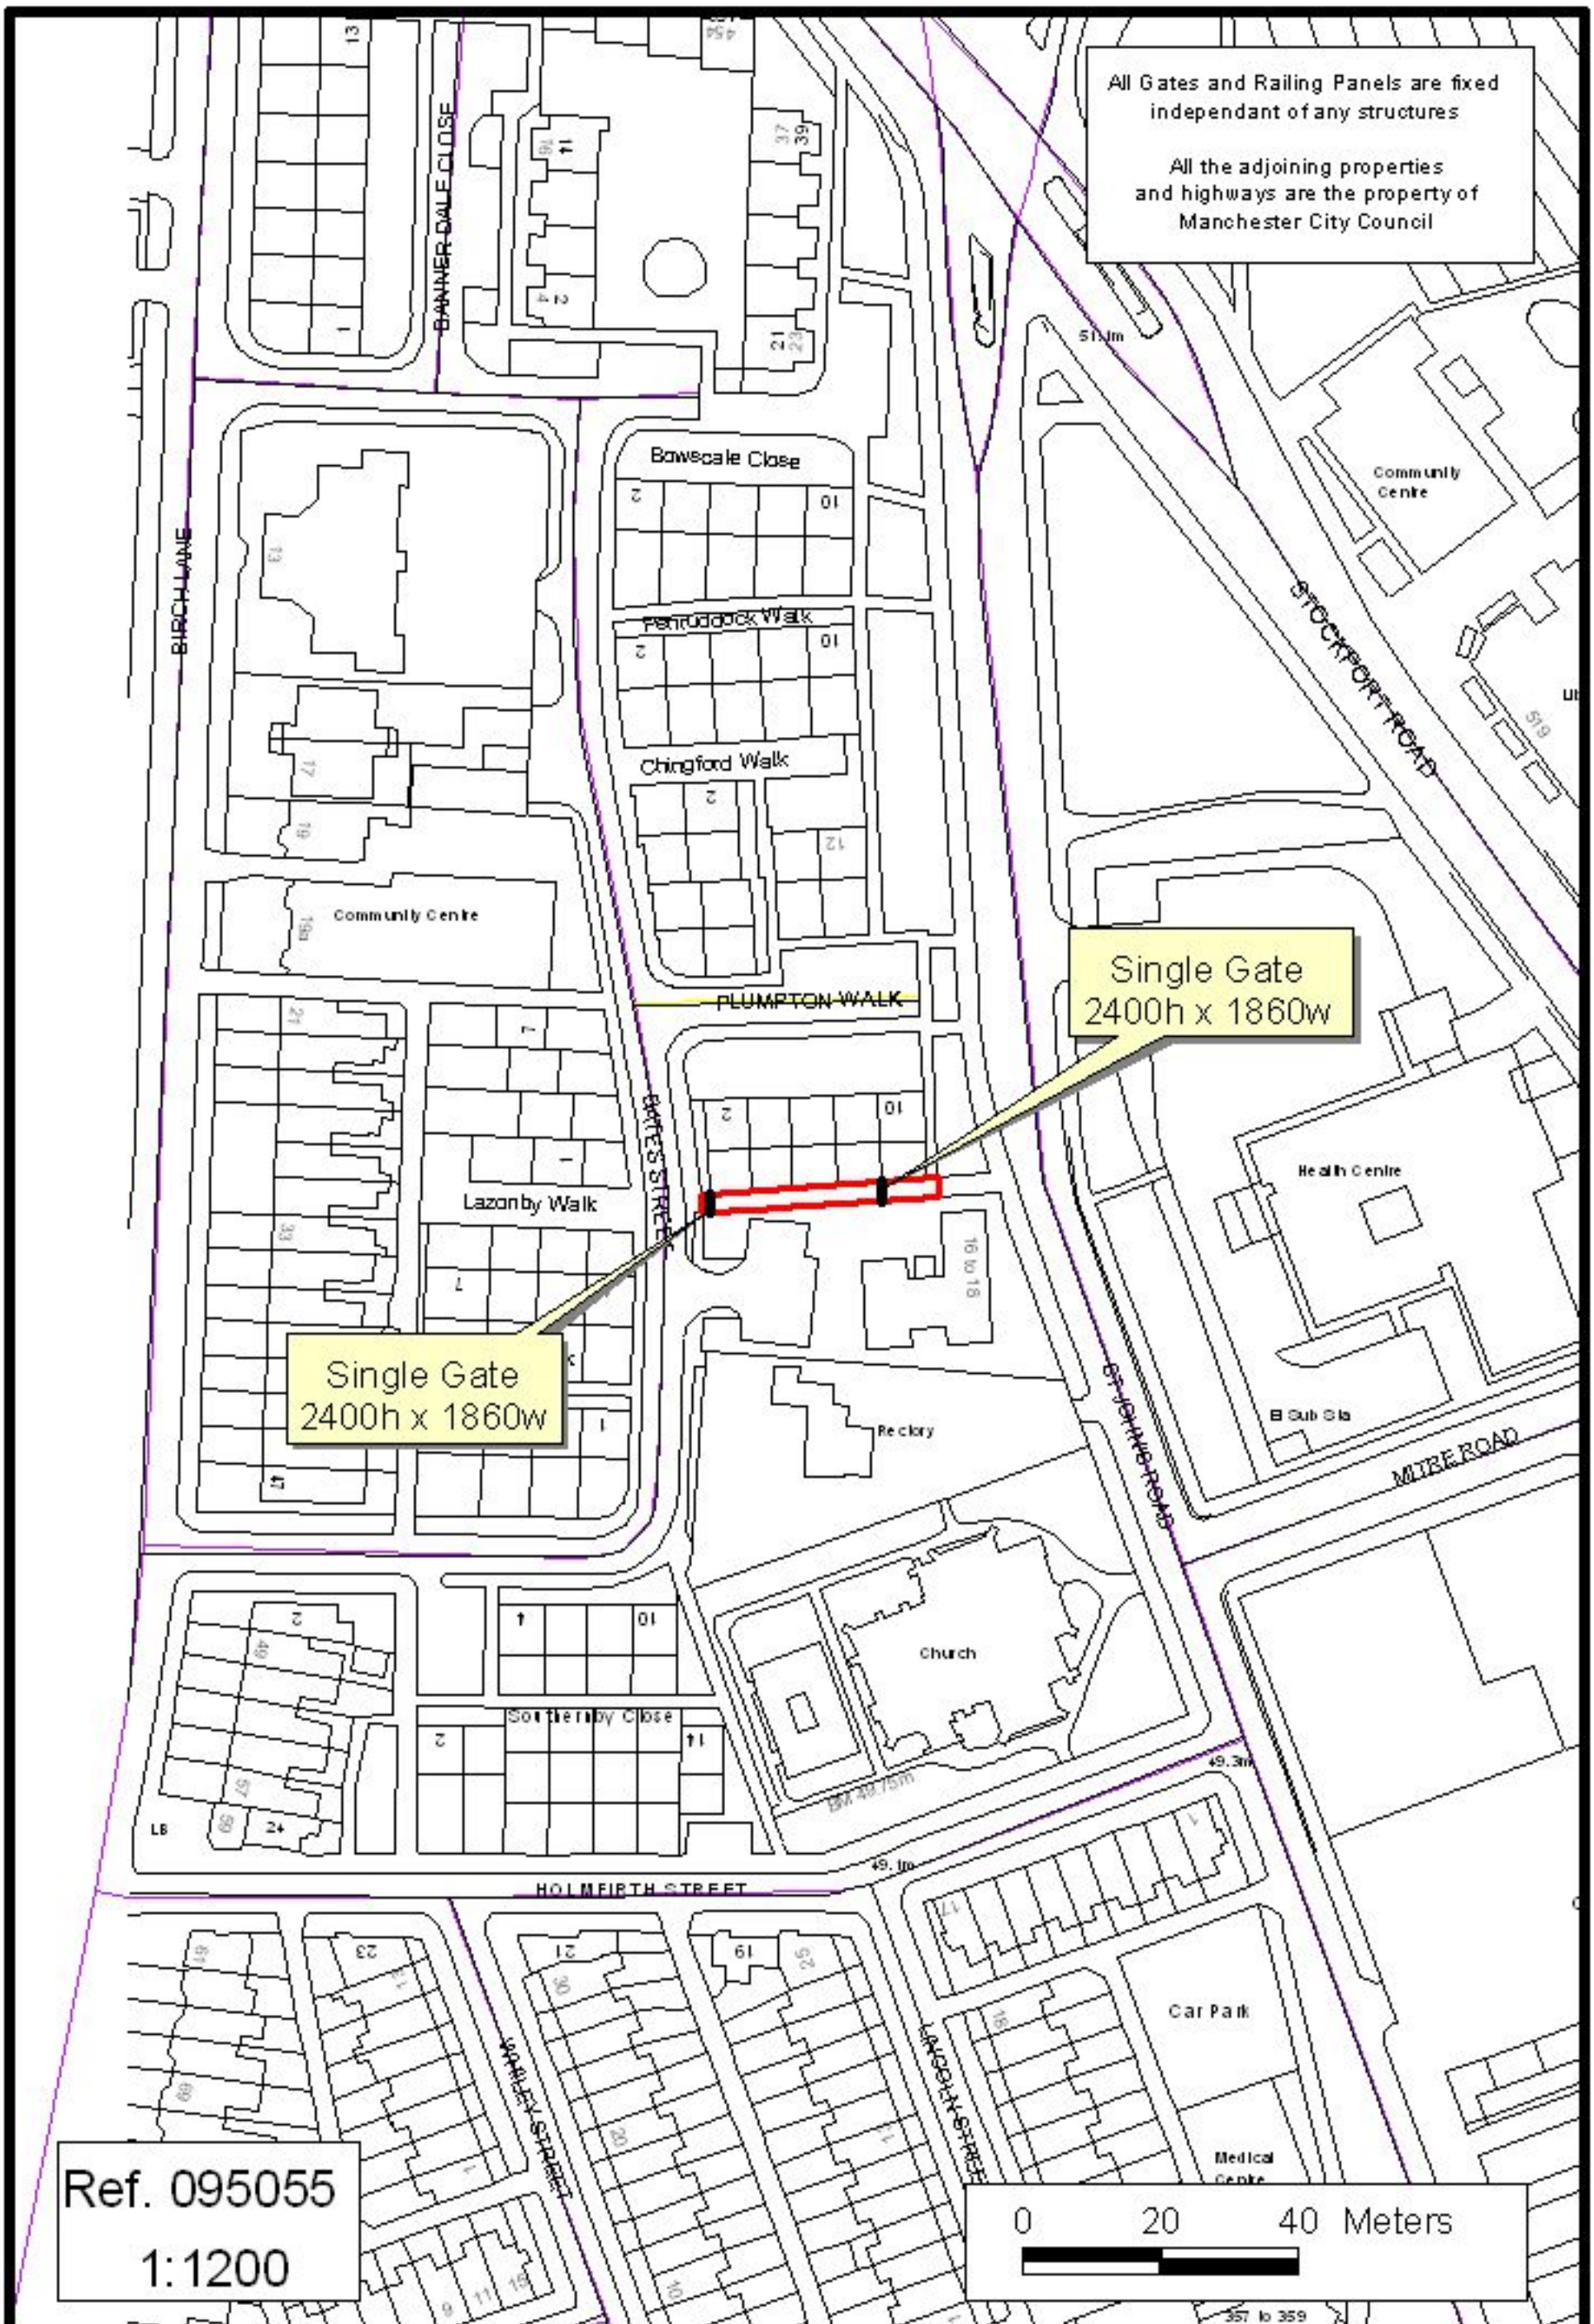
All Gates and Railing Panels are fixed independant of any structures
All the adjoining properties and highways are the property of Manchester City Council
Single Gate 2400h x 1860w
Single Gate 2400h x 1860w
BANNER DALE CLOSE
BIRCH LANE
Bowscale Close
Penruddock Walk
Chingford Walk
Community Centre
PLUMPTON WALK
Lazonby Walk
Community Centre
STOCKPORT ROAD
Health Centre
El Sub Sta
MITRE ROAD
Rectory
Church
Southernby Close
HOLMFIRTH STREET
Car Park
Medical Centre
0 20 40 Meters
Ref. 095055
1:1200