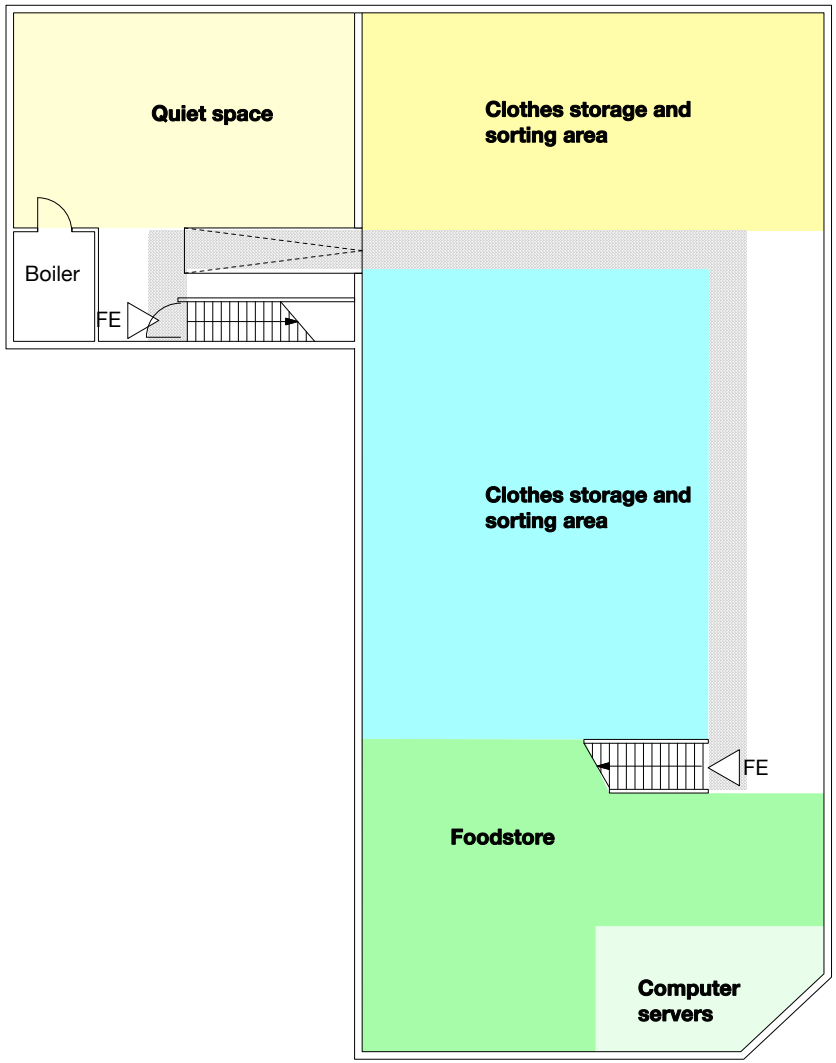

Note:

No structural alterations have been made.
This layout is based on the existing arrangement.

Circulation routes are 1 metre wide
Areas shown do not include circulation

This drawing is not based on a full survey and is approximate only. Do not scale off this drawing

BASEMENT PLAN
1:100 @ A3

20-11-2012

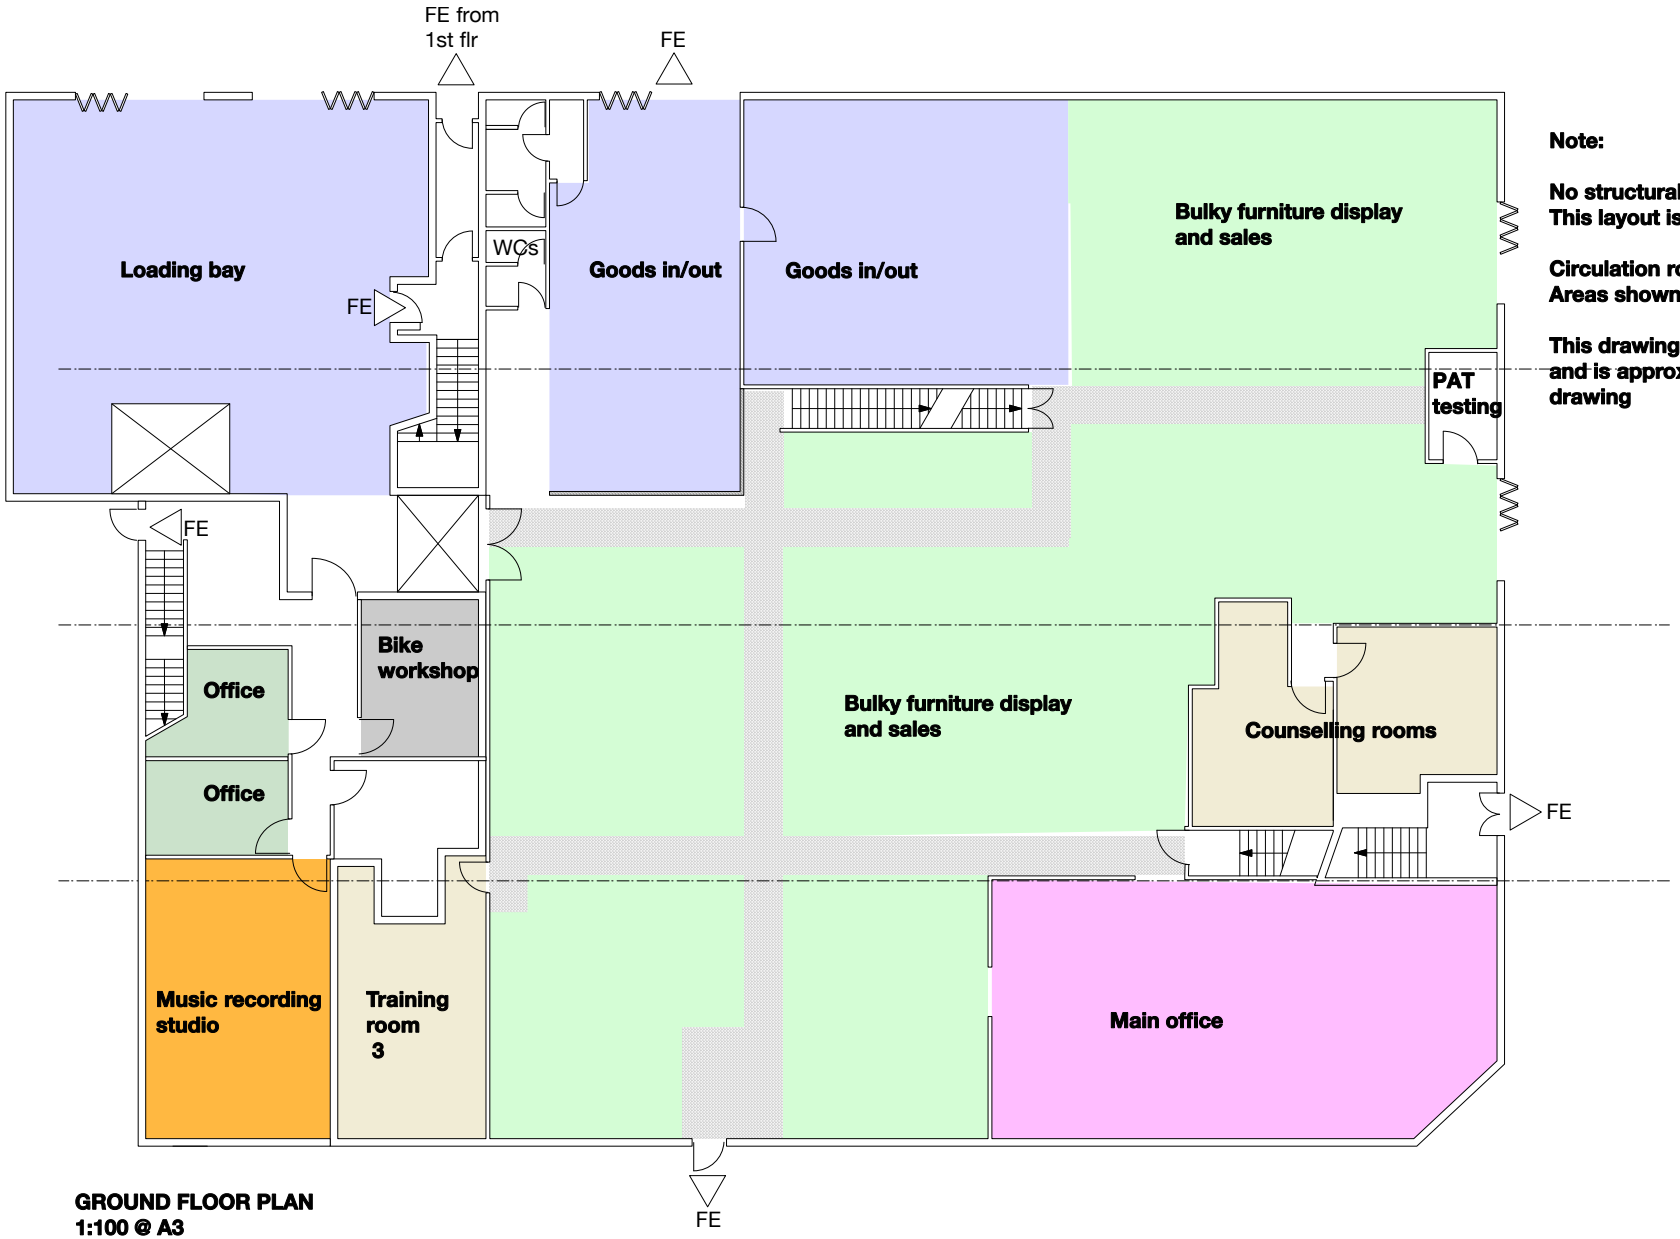

Note:

No structural alterations have been made.
This layout is based on the existing arrangement.

Circulation routes are 1 metre wide
Areas shown do not include circulation

This drawing is not based on a full survey and is approximate only. Do not scale off this drawing

GROUND FLOOR PLAN
1:100 @ A3

20-11-2012

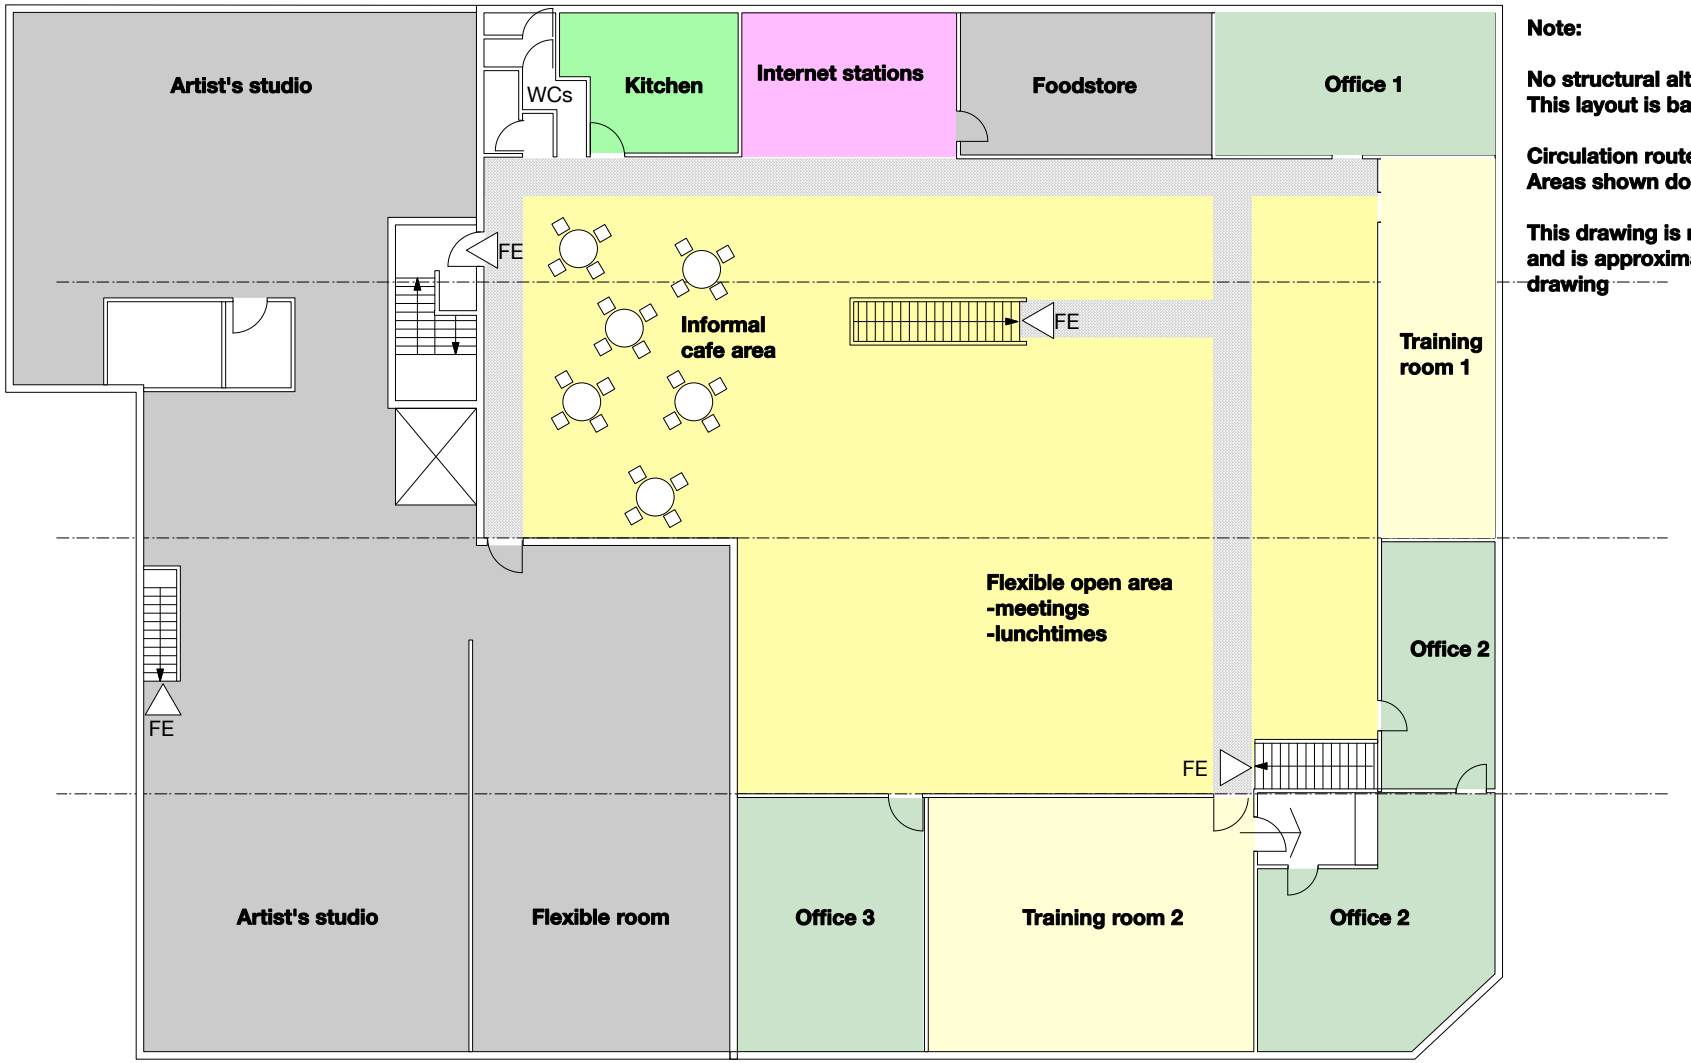

Note:

No structural alterations have been made.
This layout is based on the existing arrangement.

Circulation routes are 1 metre wide
Areas shown do not include circulation

This drawing is not based on a full survey and is approximate only. Do not scale off this drawing

FIRST FLOOR PLAN
1:100 @ A3

20-11-2012