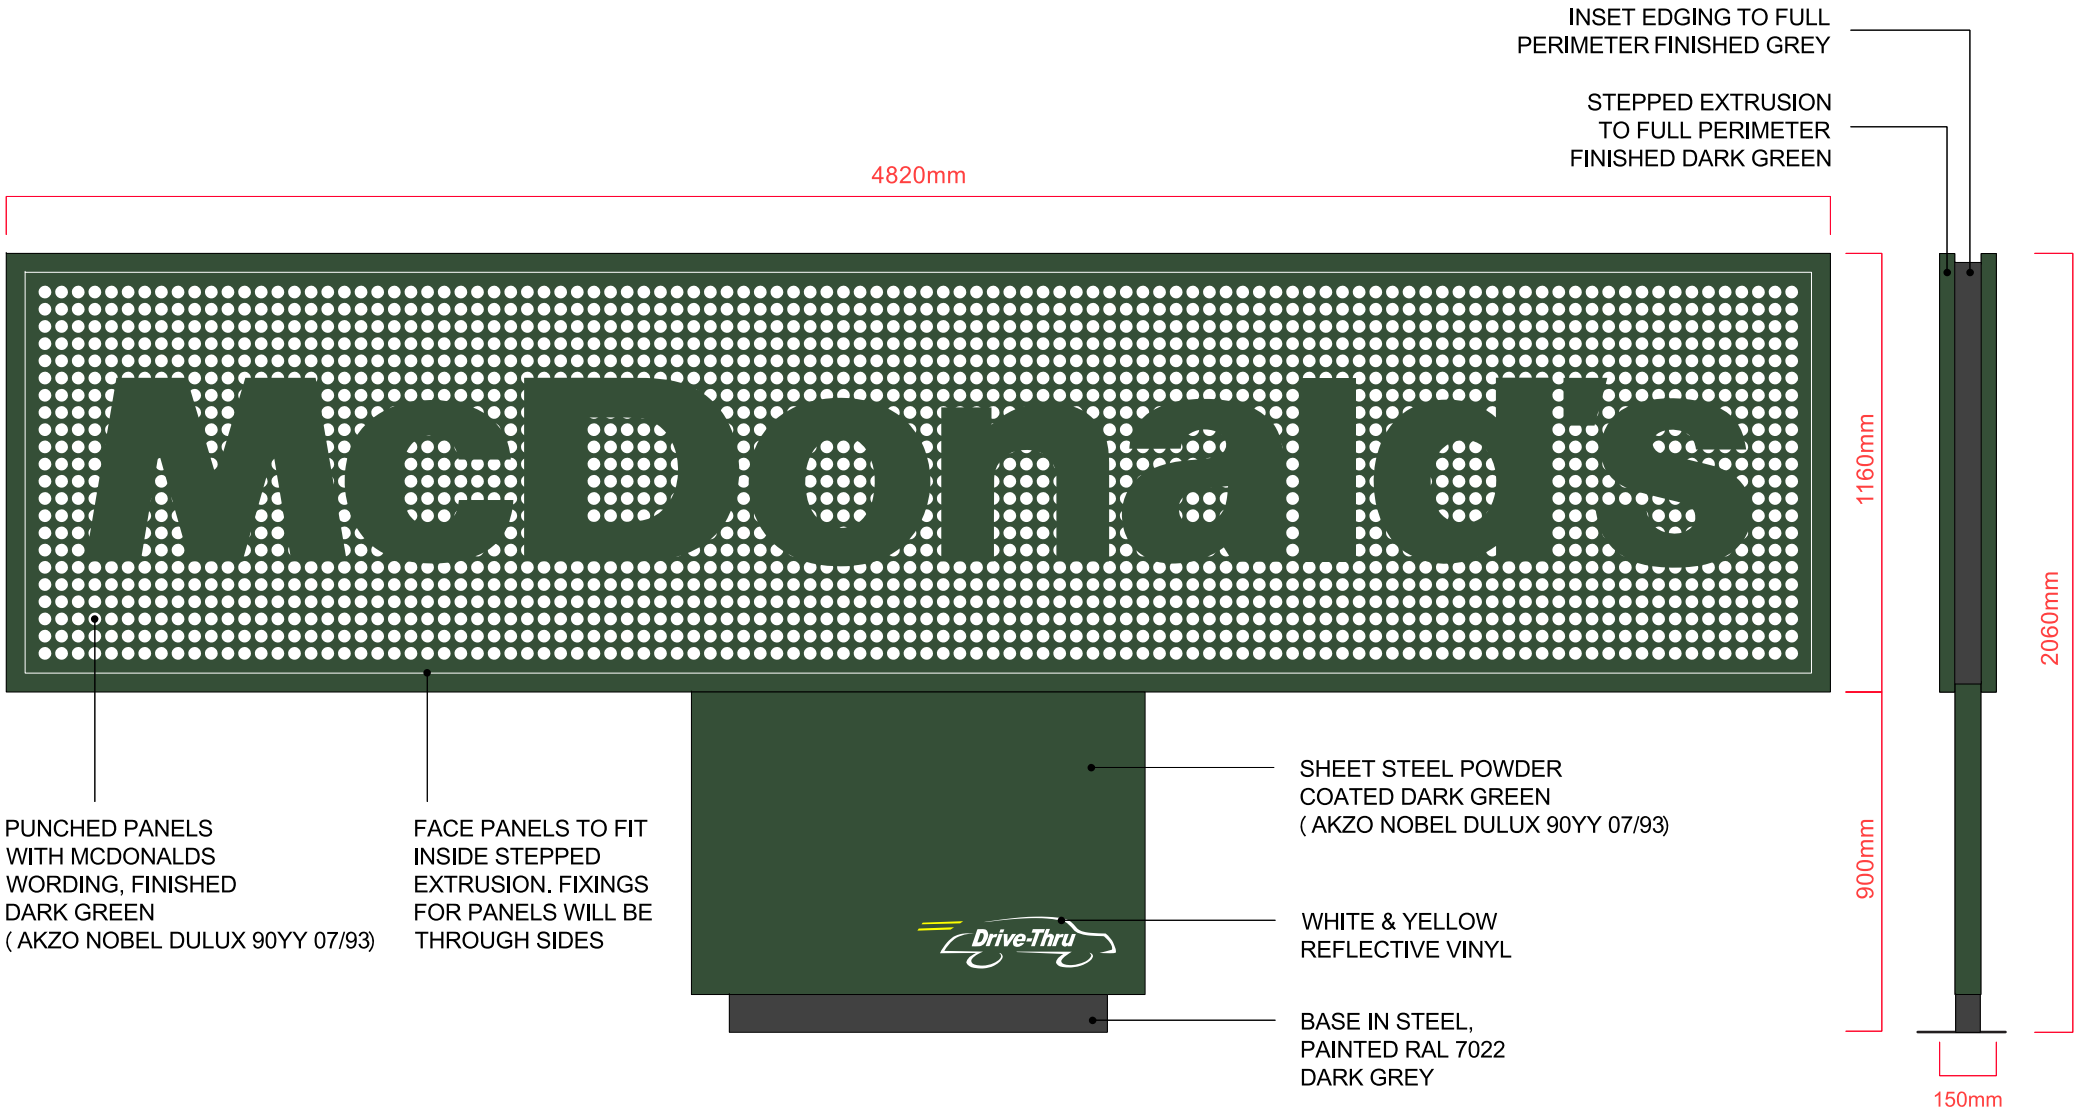
INSET EDGING TO FULL PERIMETER FINISHED GREY
STEPPED EXTRUSION TO FULL PERIMETER FINISHED DARK GREEN
4820mm
1160mm
900mm
2060mm
150mm
PUNCHED PANELS WITH MCDONALDS WORDING, FINISHED DARK GREEN (AKZO NOBEL DULUX 90YY 07/93)
FACE PANELS TO FIT INSIDE STEPPED EXTRUSION. FIXINGS FOR PANELS WILL BE THROUGH SIDES
SHEET STEEL POWDER COATED DARK GREEN (AKZO NOBEL DULUX 90YY 07/93)
Drive-Thru
WHITE & YELLOW REFLECTIVE VINYL
BASE IN STEEL, PAINTED RAL 7022 DARK GREY


0
1
2
3
4
5
1:20@A4 scale bar
Metres