
NOTE: ELEVATION SURVEY INFORMATION PROVIDED BY STARNET


Unless otherwise noted all orlginal bronze framed windows to be repaired, cleaned and made fully operational. All vents etc. to be removed.

KEY TO PROPOSED INTERVENTIONS

1. New entrance doors. Refer to drawing 1253-ISA-DR-G322-D-002 for details.
2. New bronze framed glazed double doors. Refer to drawing 1253-ISA-DR-G322-D-003 for details.
3. Remove existing aluminium framed door & overpanel. New bronze framed windows to match existing original. New stone cill to match existing adjacent. Refer to drawing 1253-ISA-DR-PL097 and 1253-ISA-DR-G321-D-001 for details.
5. Existing bronze framed window & stone cill removed to create opening for proposed public toilets. Refer to drawing 1253-ISA-DR-G322-D-004 for details.
7. Existing bronze framed window to be refurbished to match original windows, including removal of timber transom & ventilation grille, reglazed. Refer to drawing 1253-ISA-DR-PL097.
8. Existing original bronze framed window to be refurbished to match original windows including removal of modern louvres and reglazed.
11. Obscure film removed
13. Translucent glass panel to rear of window removed. Translucent film to overpanel; opaque film to lower glazing panels.
13a. Translucent glass panel to rear of window removed. Translucent film to all glazing panels.
14. Translucent film to overpanel; opaque film to lower glazed panels.
14a. Translucent film to all glazed panels.
16. New entrance door. Refer to drawing 1253-ISA-DR-G322-D-001 for details.

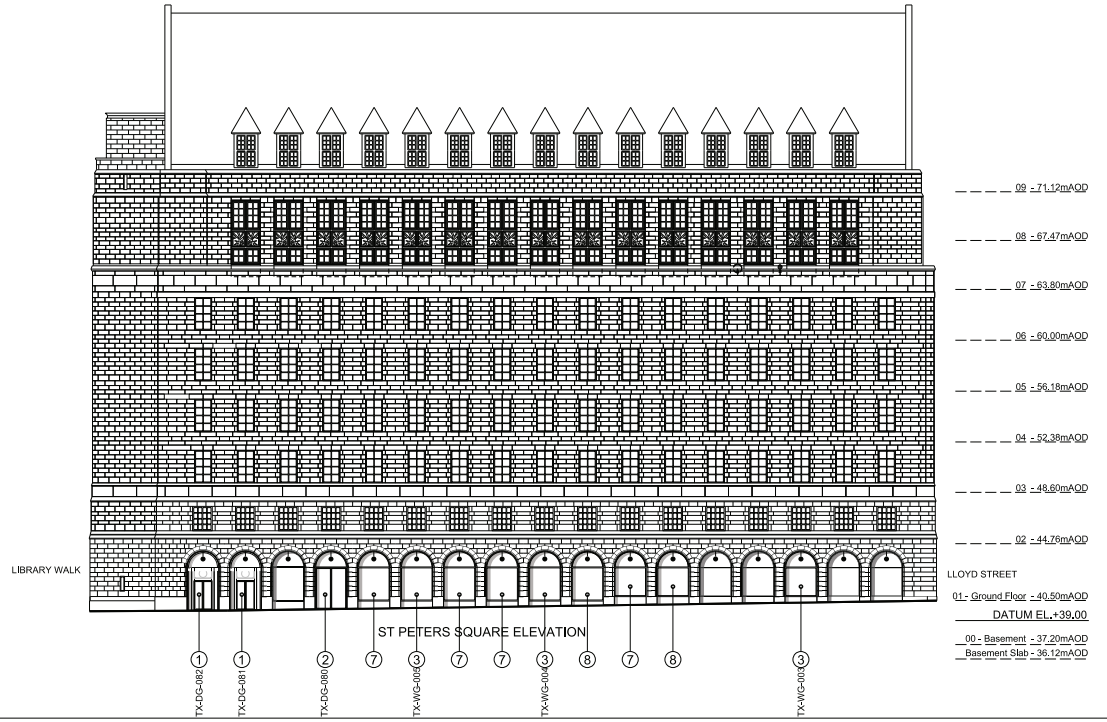

Note: New frames to be finished in bronze and match appearance of the existing windows adjacent

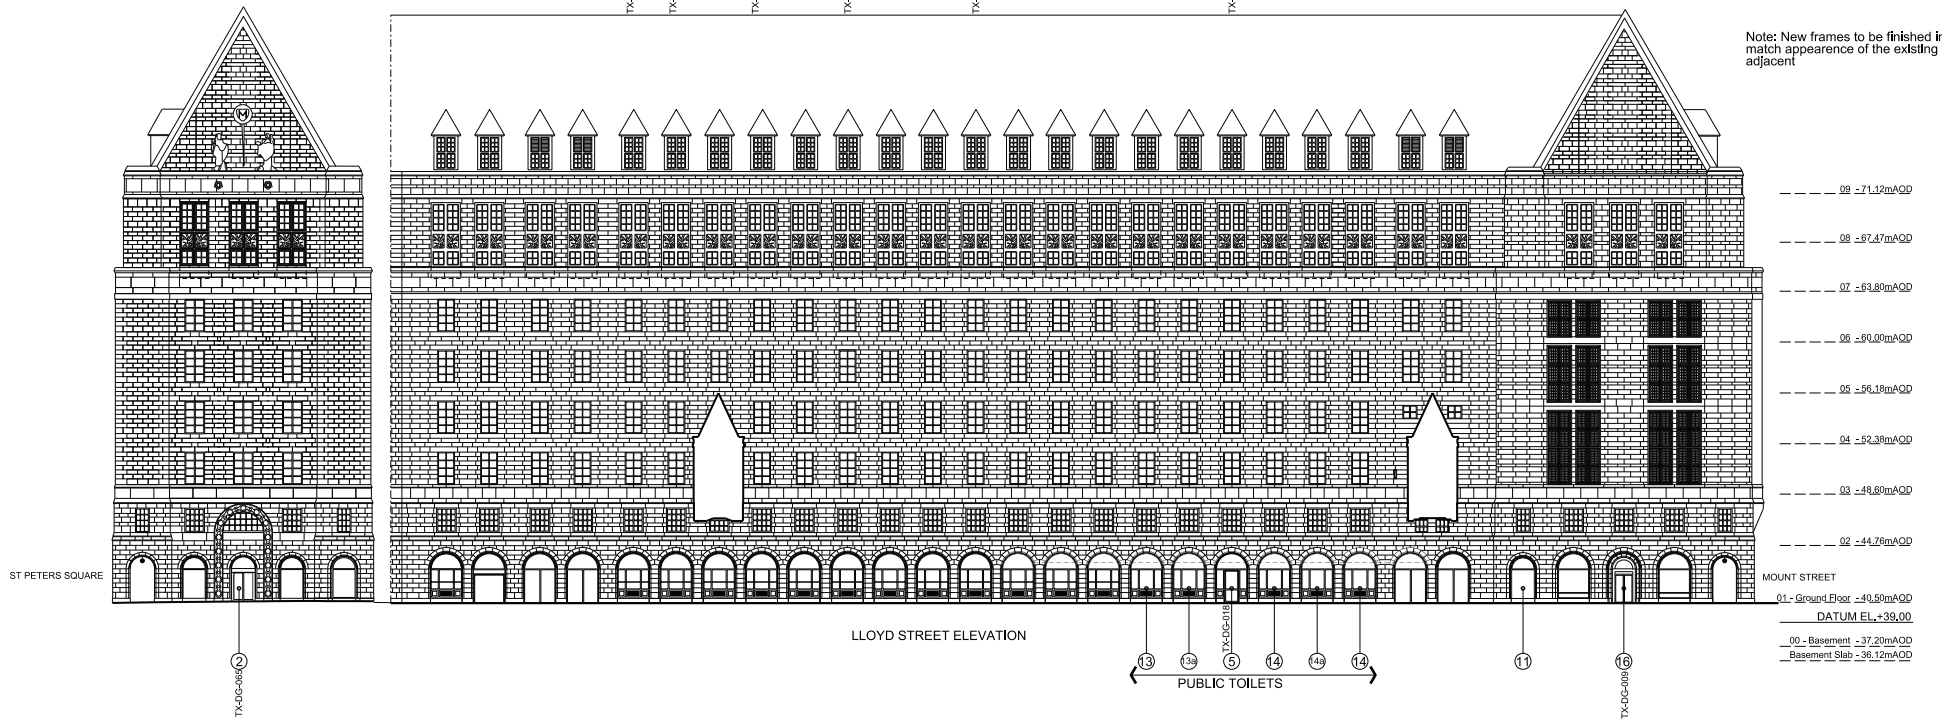

IAN SIMPSON ARCHITECTS LIMITED

Note:
This drawing is copyright
Do not scale off dimensions.
All dimensions to be checked on site by contractor.
Contractor to report any dimensional discrepancies, errors or omissions prior to commencing on site.
All survey information relating to the TPIX plans has been taken from Oakes Survey Drawings.
All survey information relating to external levels and elevations have been taken from IDS Drawings.

Rev	Date	Description
A	20.07.10	Note added
B	07.11.11	Changing pieces entrance removed, Sunstart centre entrance location revised
C1	10.11.11	Revised in line with target cost.

North

Project Title
Manchester Townhall Complex Transformation Project
Townhall Extension

Drawing Title
Proposed Elevations - St Peters Sq/ Lloyd Street

Reason For Issue
Construction

Scale 1:200 @ A1

Date MARCH 2010


Job No 1253


Drawing No 1253-ISA-DR-G200-E-AL-001

Revision C1


IAN SIMPSON ARCHITECTS
Ollerdale, 2 Commercial Street, Manchester, M15 4AQ
T +44 (0)161 835 2345 F +44 (0)161 839 4888
5 - 6 Roberts Place, London EC1R 0EB
T +44 (0)20 7549 4000 F +44 (0)20 7490 0331
mail@iansimpsonarchitects.com

© Ian Simpson Architects ltd 2008

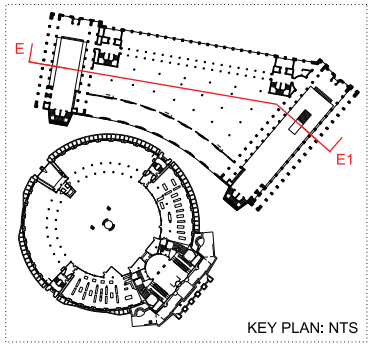

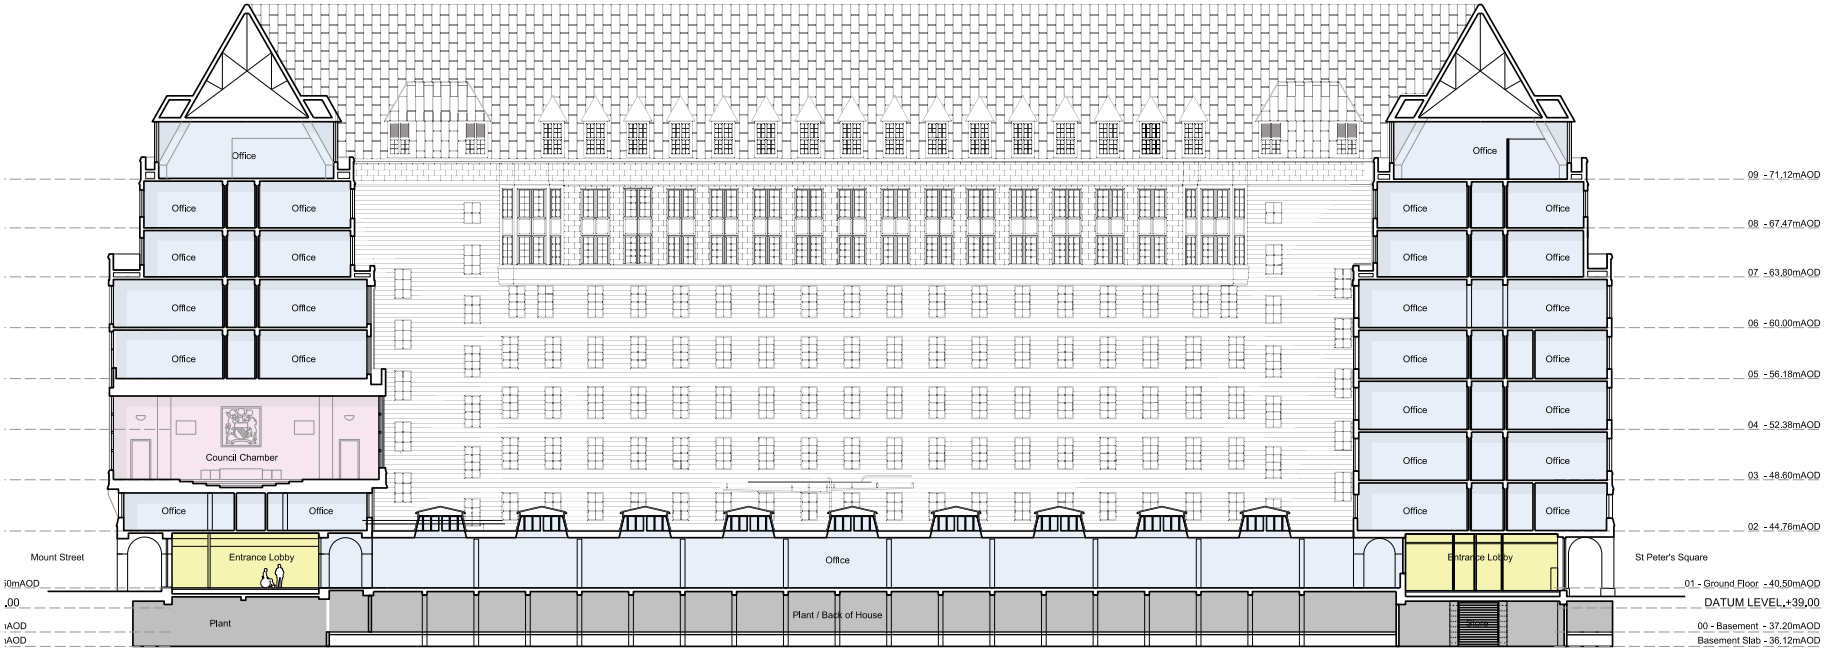
Office
Office
Office

Existing elevation - 6th floor parapet

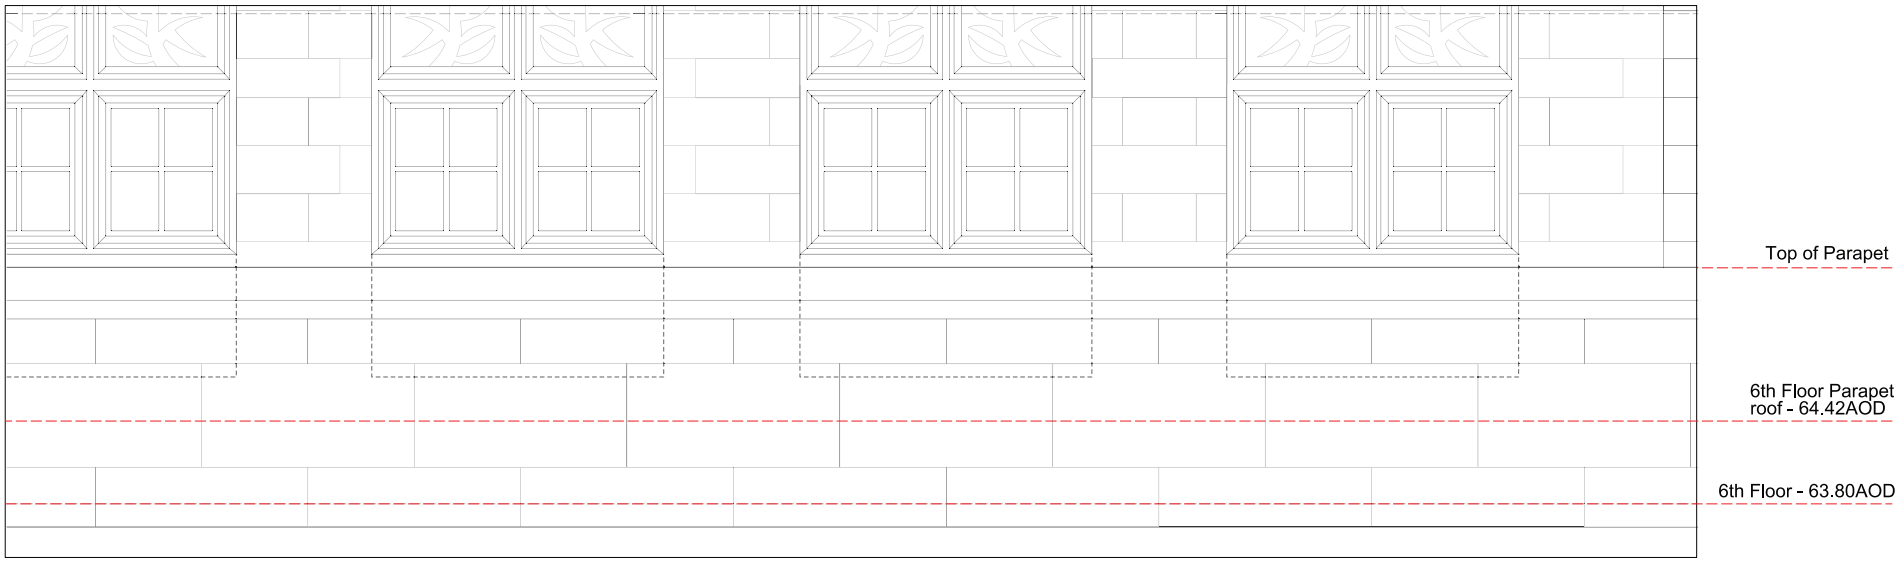

IAN SIMPSON ARCHITECTS LIMITED

Note:
This drawing is copyright
Do not scale off dimensions.
All dimensions to be checked on site by contractor.
Contractor to report any dimensional discrepancies, errors or omissions prior to commencing on site.
All survey information relating to the THX plans has been taken from Oakes Survey Drawings.
All survey information relating to external levels and elevations have been taken from BDS Drawings.

Rev	Date	Description	Rev	Date	Description	Rev	Date	Description

North

Project Title: Manchester Townhall Complex Transformation Project
Townhall Extension

Drawing Title: 6th floor existing parapet elevation

Reason For Issue: Planning

Scale: 1:40 @ A3 1:20 @ A1

Date: 19 Feb 2013

Job No: 1253


Drawing No: 1253-ISA-DR-G530-XE-SATDISH

Revision: -

IAN SIMPSON ARCHITECTS
Ollerdale, 2 Commercial Street, Manchester, M15 4AN
T +44 (0)161 835 2345 F +44 (0)161 839 4888
5 - 6 Roberts Place, London EC1R 0EB
T +44 (0)20 7549 4000 F +44 (0)20 7490 1331
mail@iansimpsonarchitects.com

© Ian Simpson Architects ltd 2008

Existing parapet plan

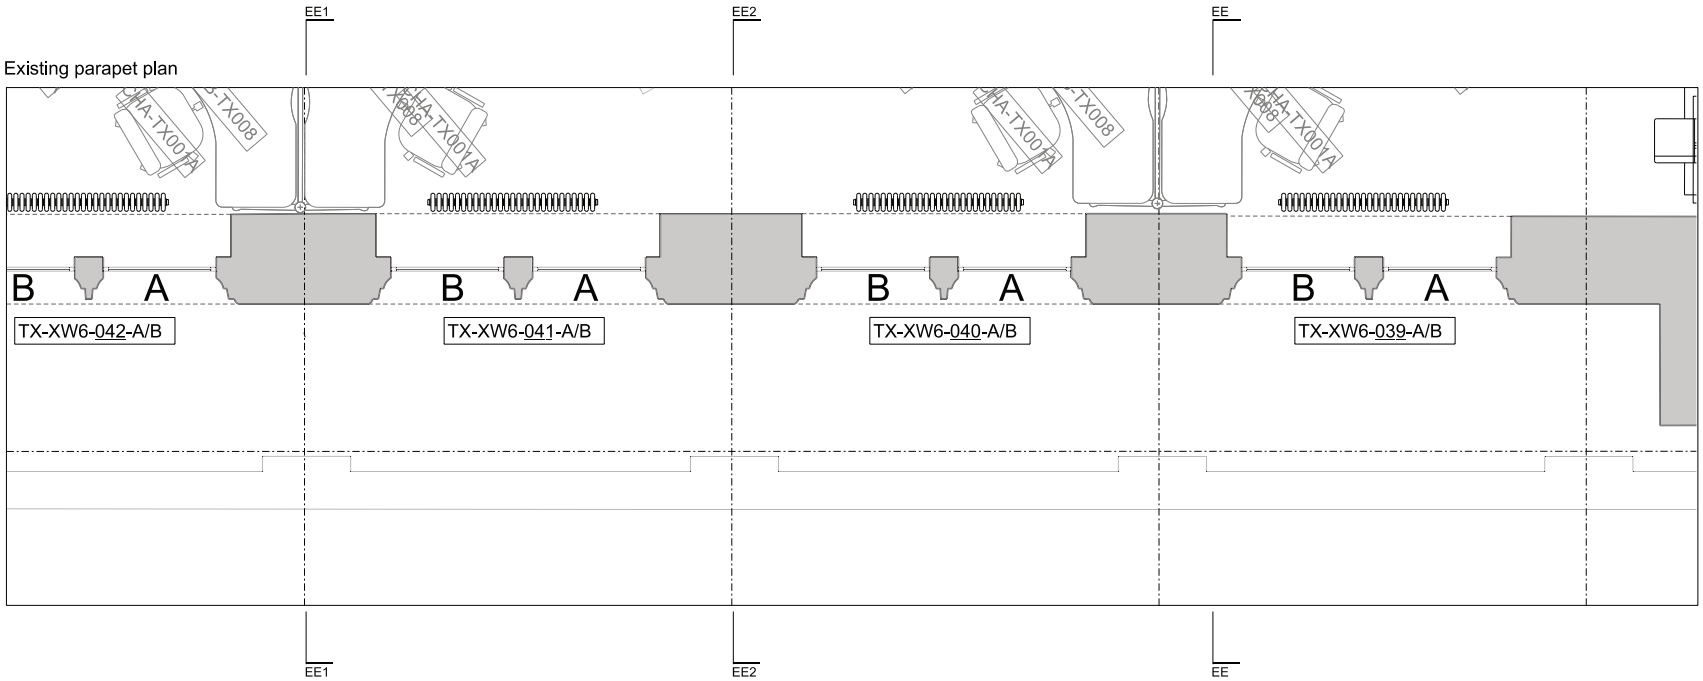

IAN SIMPSON ARCHITECTS LIMITED

Note:
This drawing is copyright
Do not scale off dimensions.
All dimensions to be checked on site by contractor.
Contractor to report any dimensional discrepancies, errors or omissions prior to commencing on site.
All survey information relating to the THX plans has been taken from Oakes Survey Drawings.
All survey information relating to external levels and elevations have been taken from BDS Drawings.

Rev	Date	Description	Rev	Date	Description	Rev	Date	Description

North

Project Title: Manchester Townhall Complex Transformation Project
Townhall Extension

Drawing Title: 6th floor existing parapet plan

Reason For Issue: Planning

Scale: 1:40 @ A3 1:20 @ A1

Date: 19 Feb 2013

Job No: 1253

Drawing No: 1253-ISA-DR-G530-XP-SATDISH

Revision: -


IAN SIMPSON ARCHITECTS
Mondial, 4 Commercial Street, Manchester, M15 4AQ
T +44 (0)161 835 2345 F +44 (0)161 699 4888
5 - 8 Roberts Place, London EC1R 0EB
T +44 (0)20 7549 4000 F +44 (0)20 7490 1331
mail@iansimpsonarchitects.com

© Ian Simpson Architects ltd 2008


NOTE: ELEVATION SURVEY INFORMATION PROVIDED BY STARNET

KEY TO PROPOSED INTERVENTIONS

(1) Location of Triax TD64 satellite dish and 'Metronet' data dish. See Drawing No. 1253-ISA-DR-G530-D-STDISH1, Detail B.

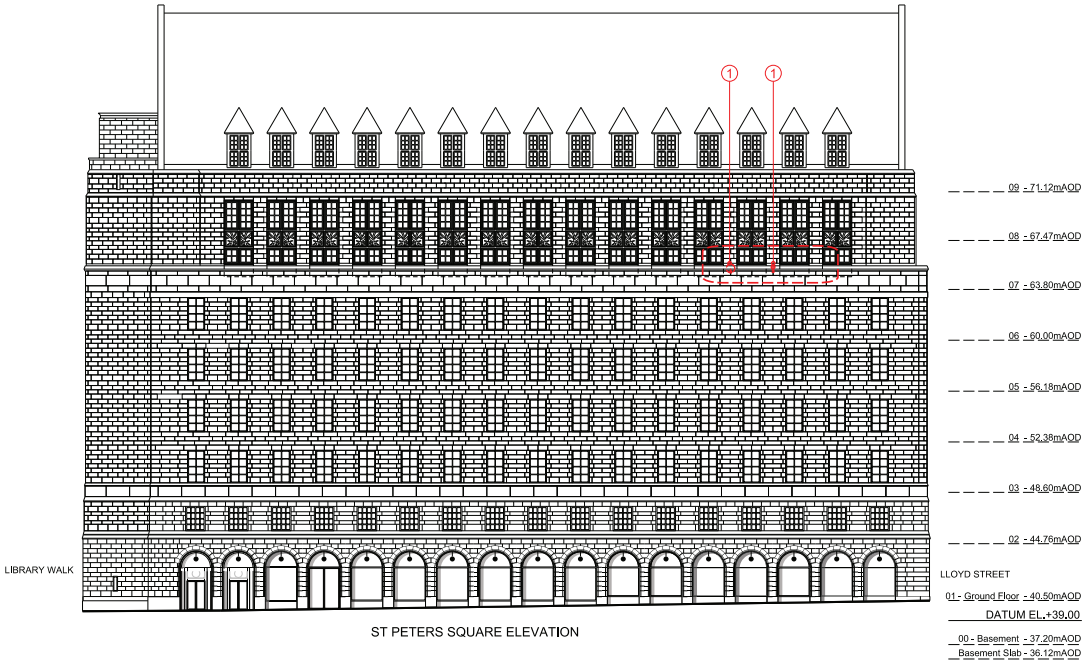

ST PETERS SQUARE ELEVATION

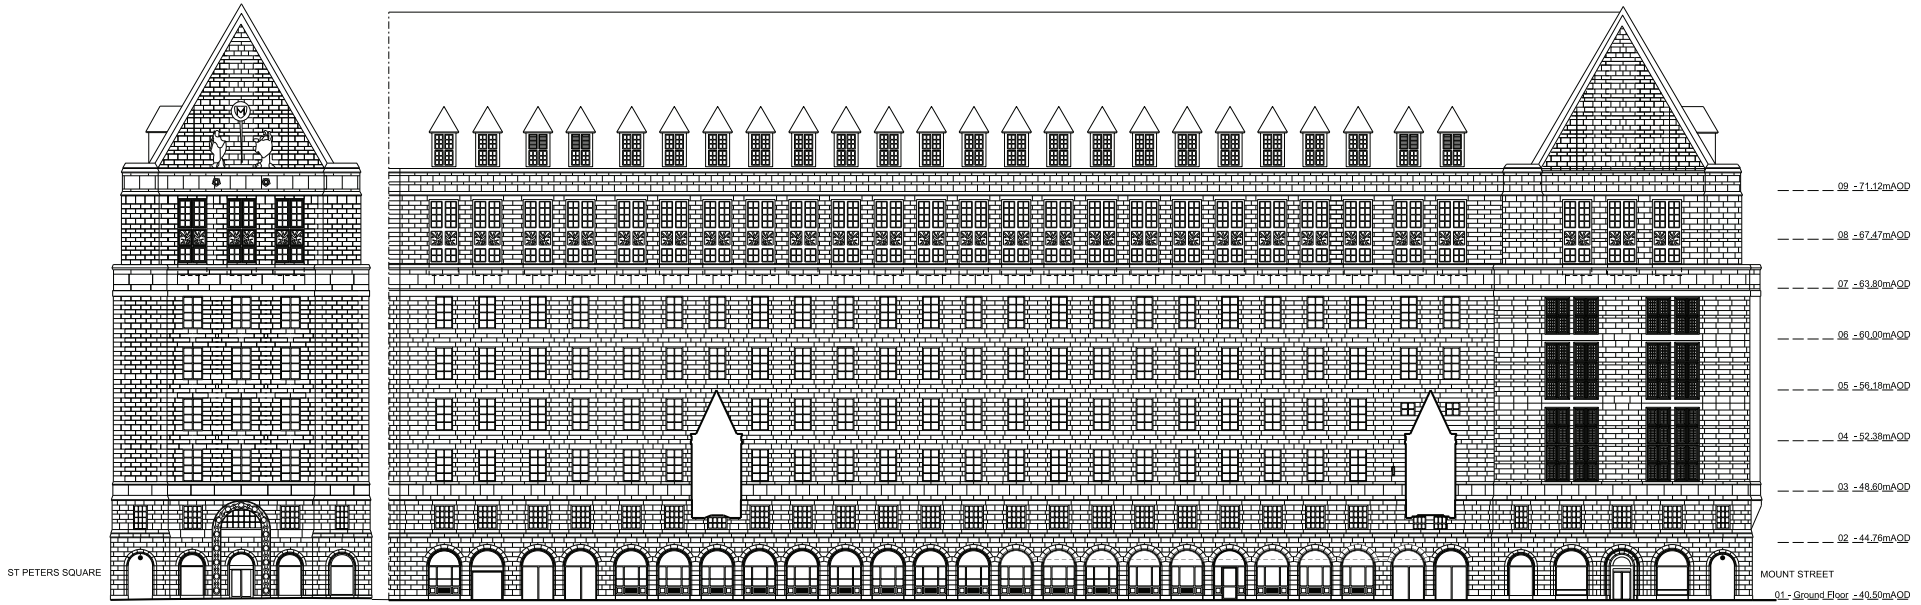

LLOYD STREET ELEVATION

IAN SIMPSON ARCHITECTS LIMITED

Note:
This drawing is copyright
Do not scale off dimensions.
All dimensions to be checked on site by contractor.
Contractor to report any dimensional discrepancies, errors or omissions prior to commencing on site.
All survey information relating to the THX plans has been taken from Oakes Survey Drawings.
All survey information relating to external levels and elevations have been taken from IDS Drawings.

Rev	Date	Description	Rev	Date	Description	Rev	Date	Description

North

Project Title: Manchester Townhall Complex Transformation Project
Townhall Extension

Drawing Title: Elevations - St Peters Sq/ Lloyd Street showing location of proposed telecommunications equipment

Reason For Issue: Planning

Scale: 1:400 @ A3 1:200 @ A1

Date: 19 Feb 2013

Job No: 1253

Drawing No: 1253-ISA-DR-G200-E-AL-001SAT

Revision: -

IAN SIMPSON ARCHITECTS
Ollerdale, 4 Commercial Street, Manchester, M15 4AG
T +44 (0)161 835 2345 F +44 (0)161 839 4888
5 - 6 Roberts Place, London EC1R 0EB
T +44 (0)20 7549 4000 F +44 (0)20 7490 0331
mail@iansimpsonarchitects.com

© Ian Simpson Architects ltd 2008