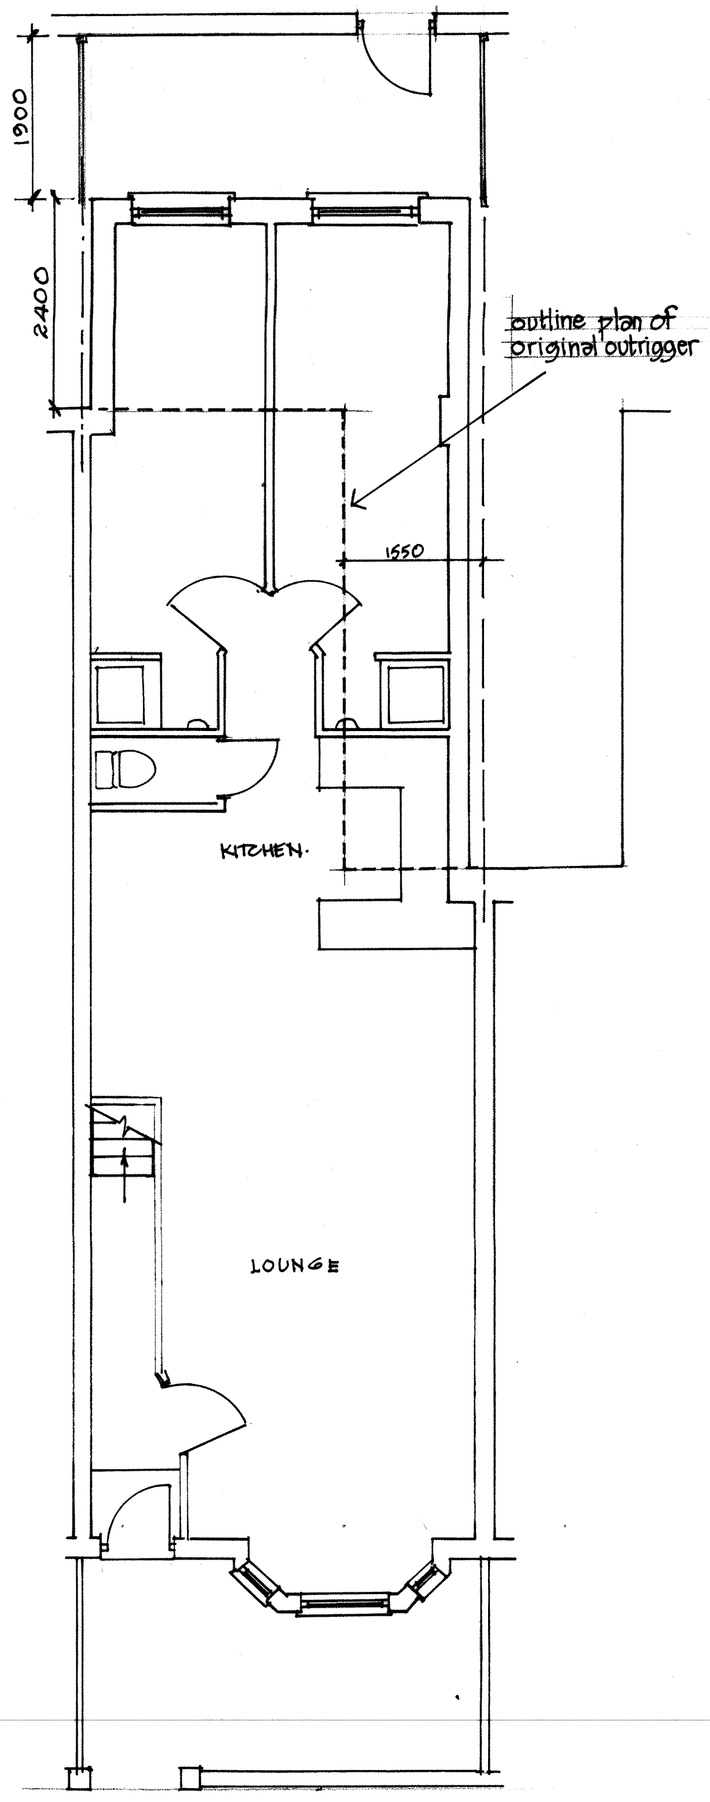

GROUND FLOOR PLAN AS EXISTING

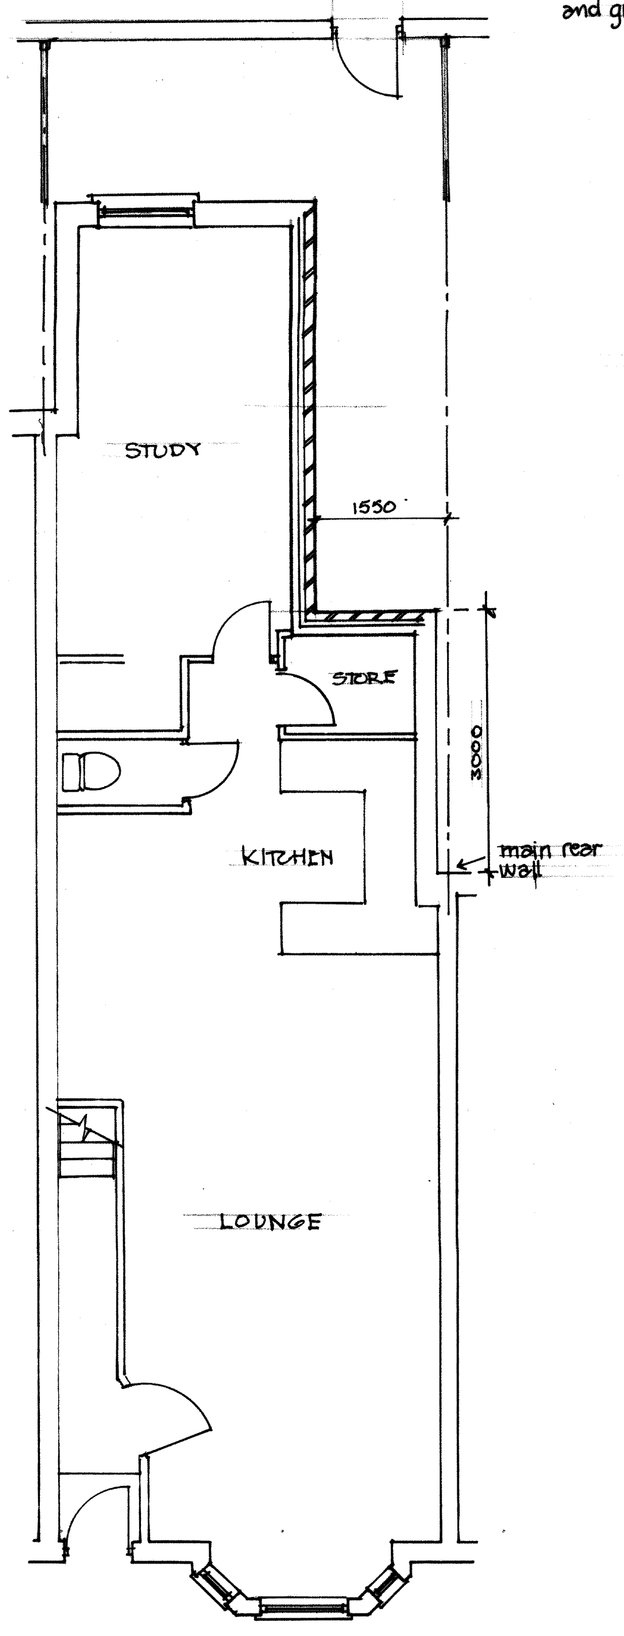

GROUND FLOOR PLAN PROPOSED

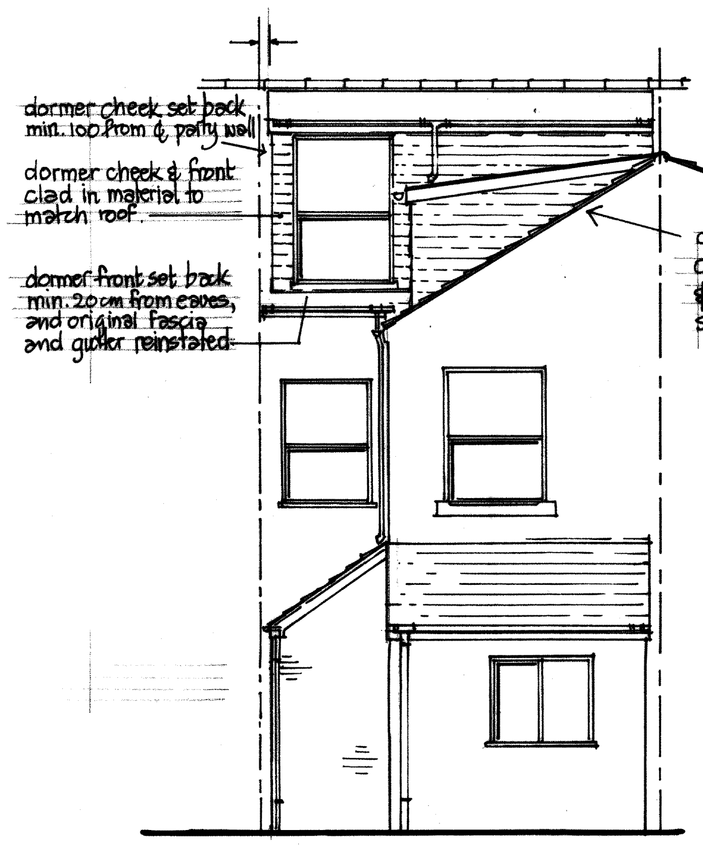

REAR ELEVATION

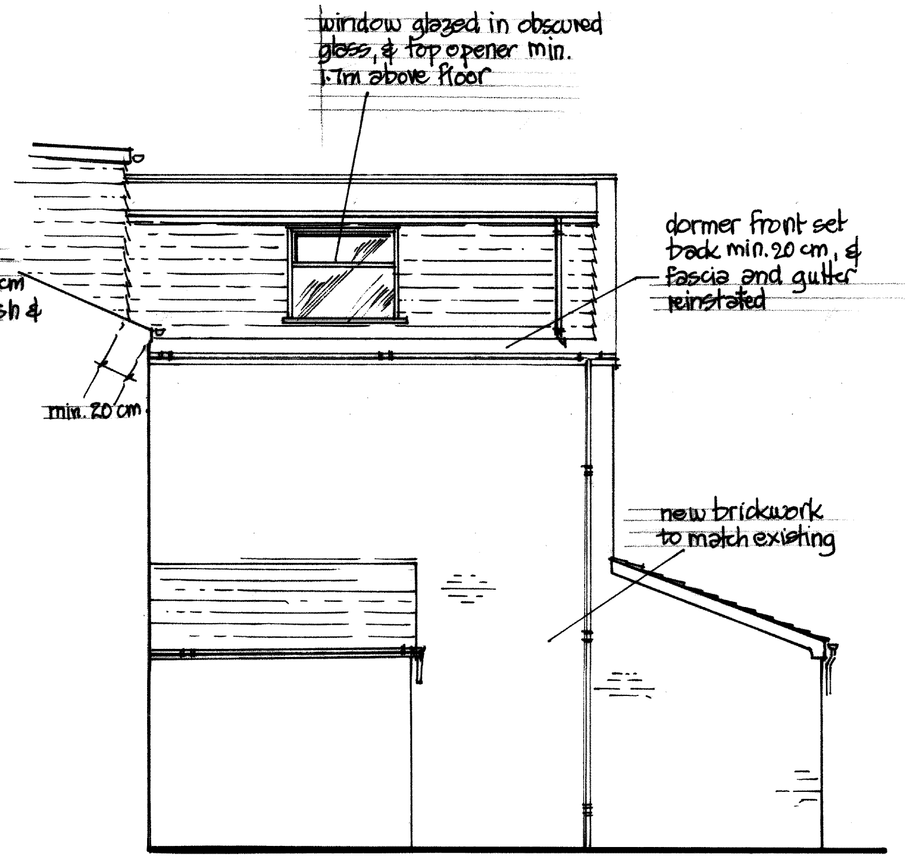

SIDE ELEVATION TO Nº 61

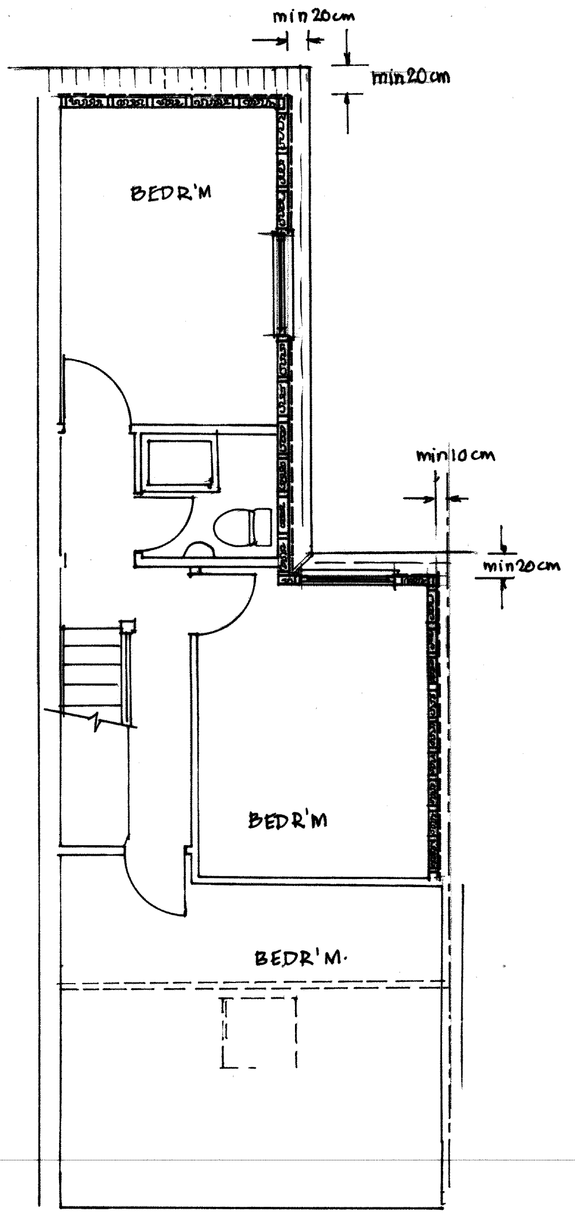

SECOND FLOOR PLAN PROPOSED

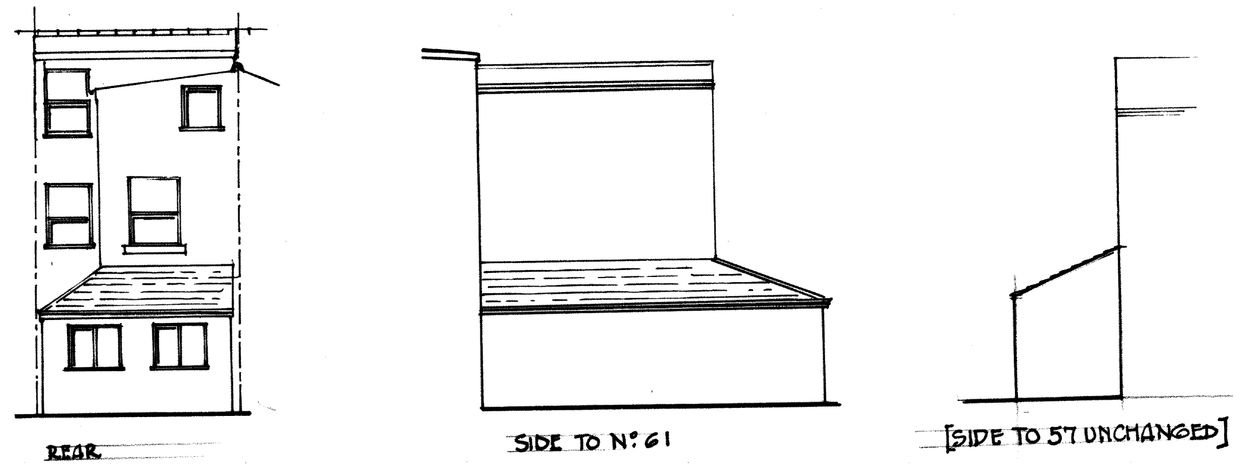

EXISTING ELEVATIONS 1:100

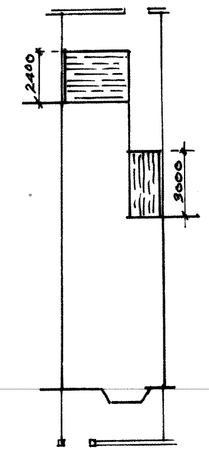

SITE PLAN 1:200

59, WHITBY ROAD, FALLOWFIELD 1:50
ALTERATIONS TO GROUND FLOOR
EXTENSION AND DORMERS