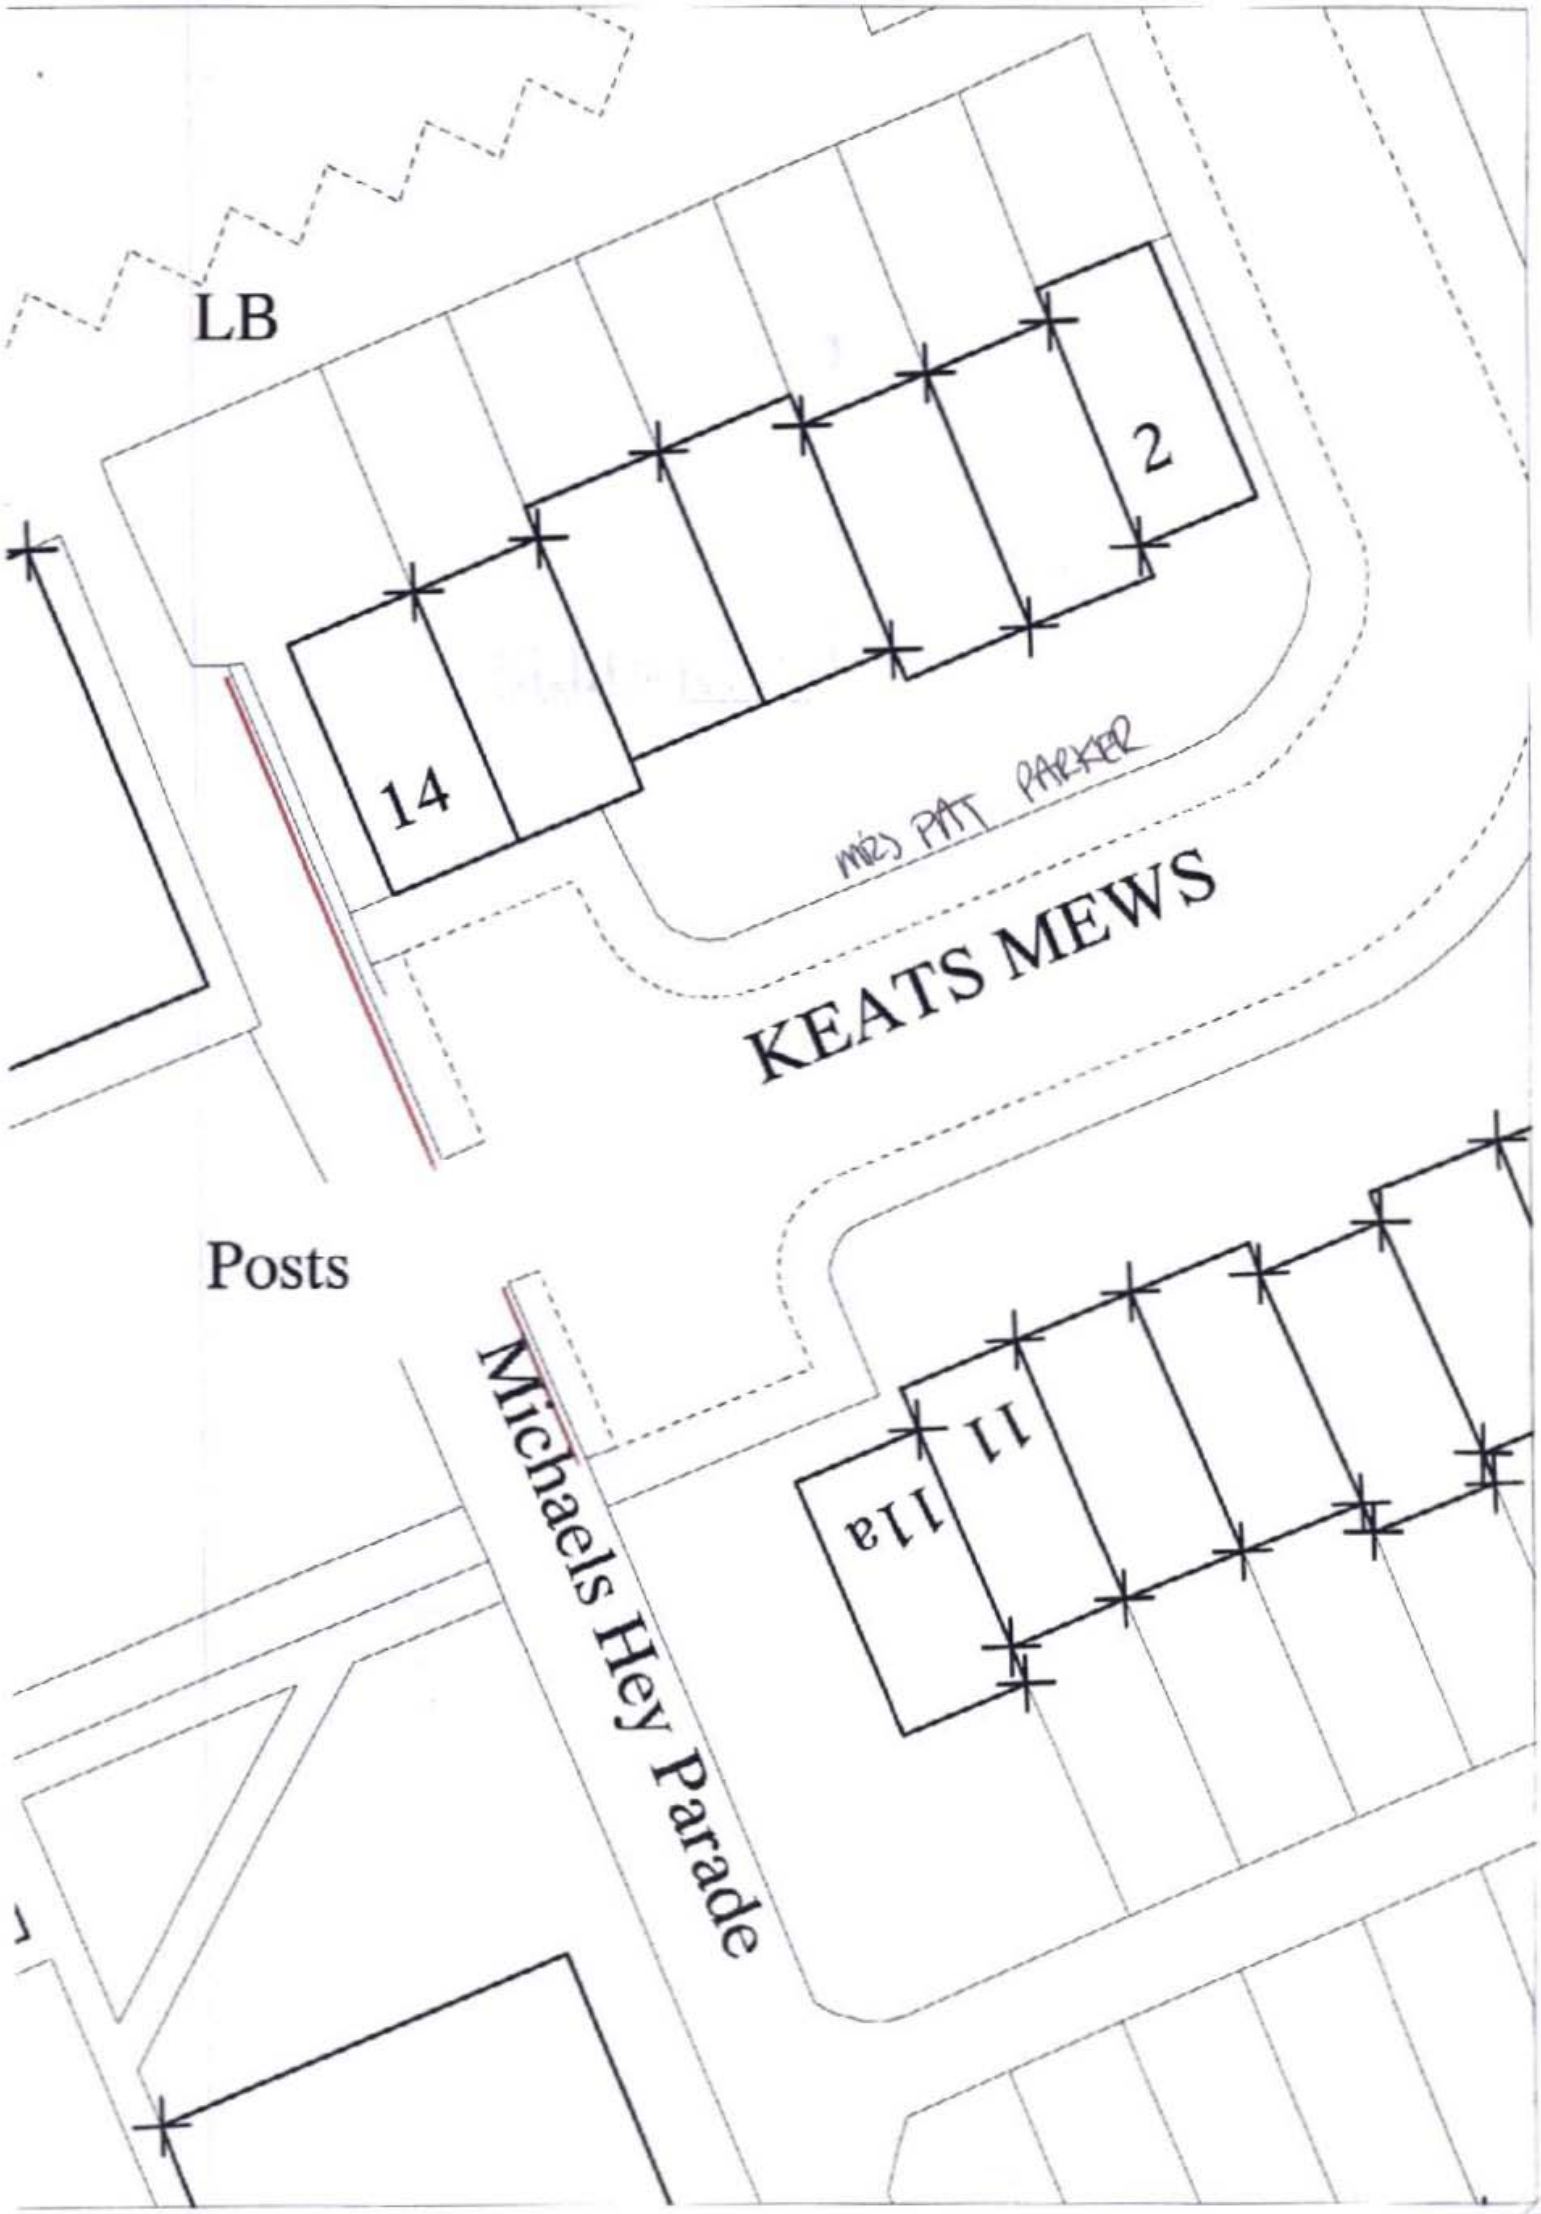
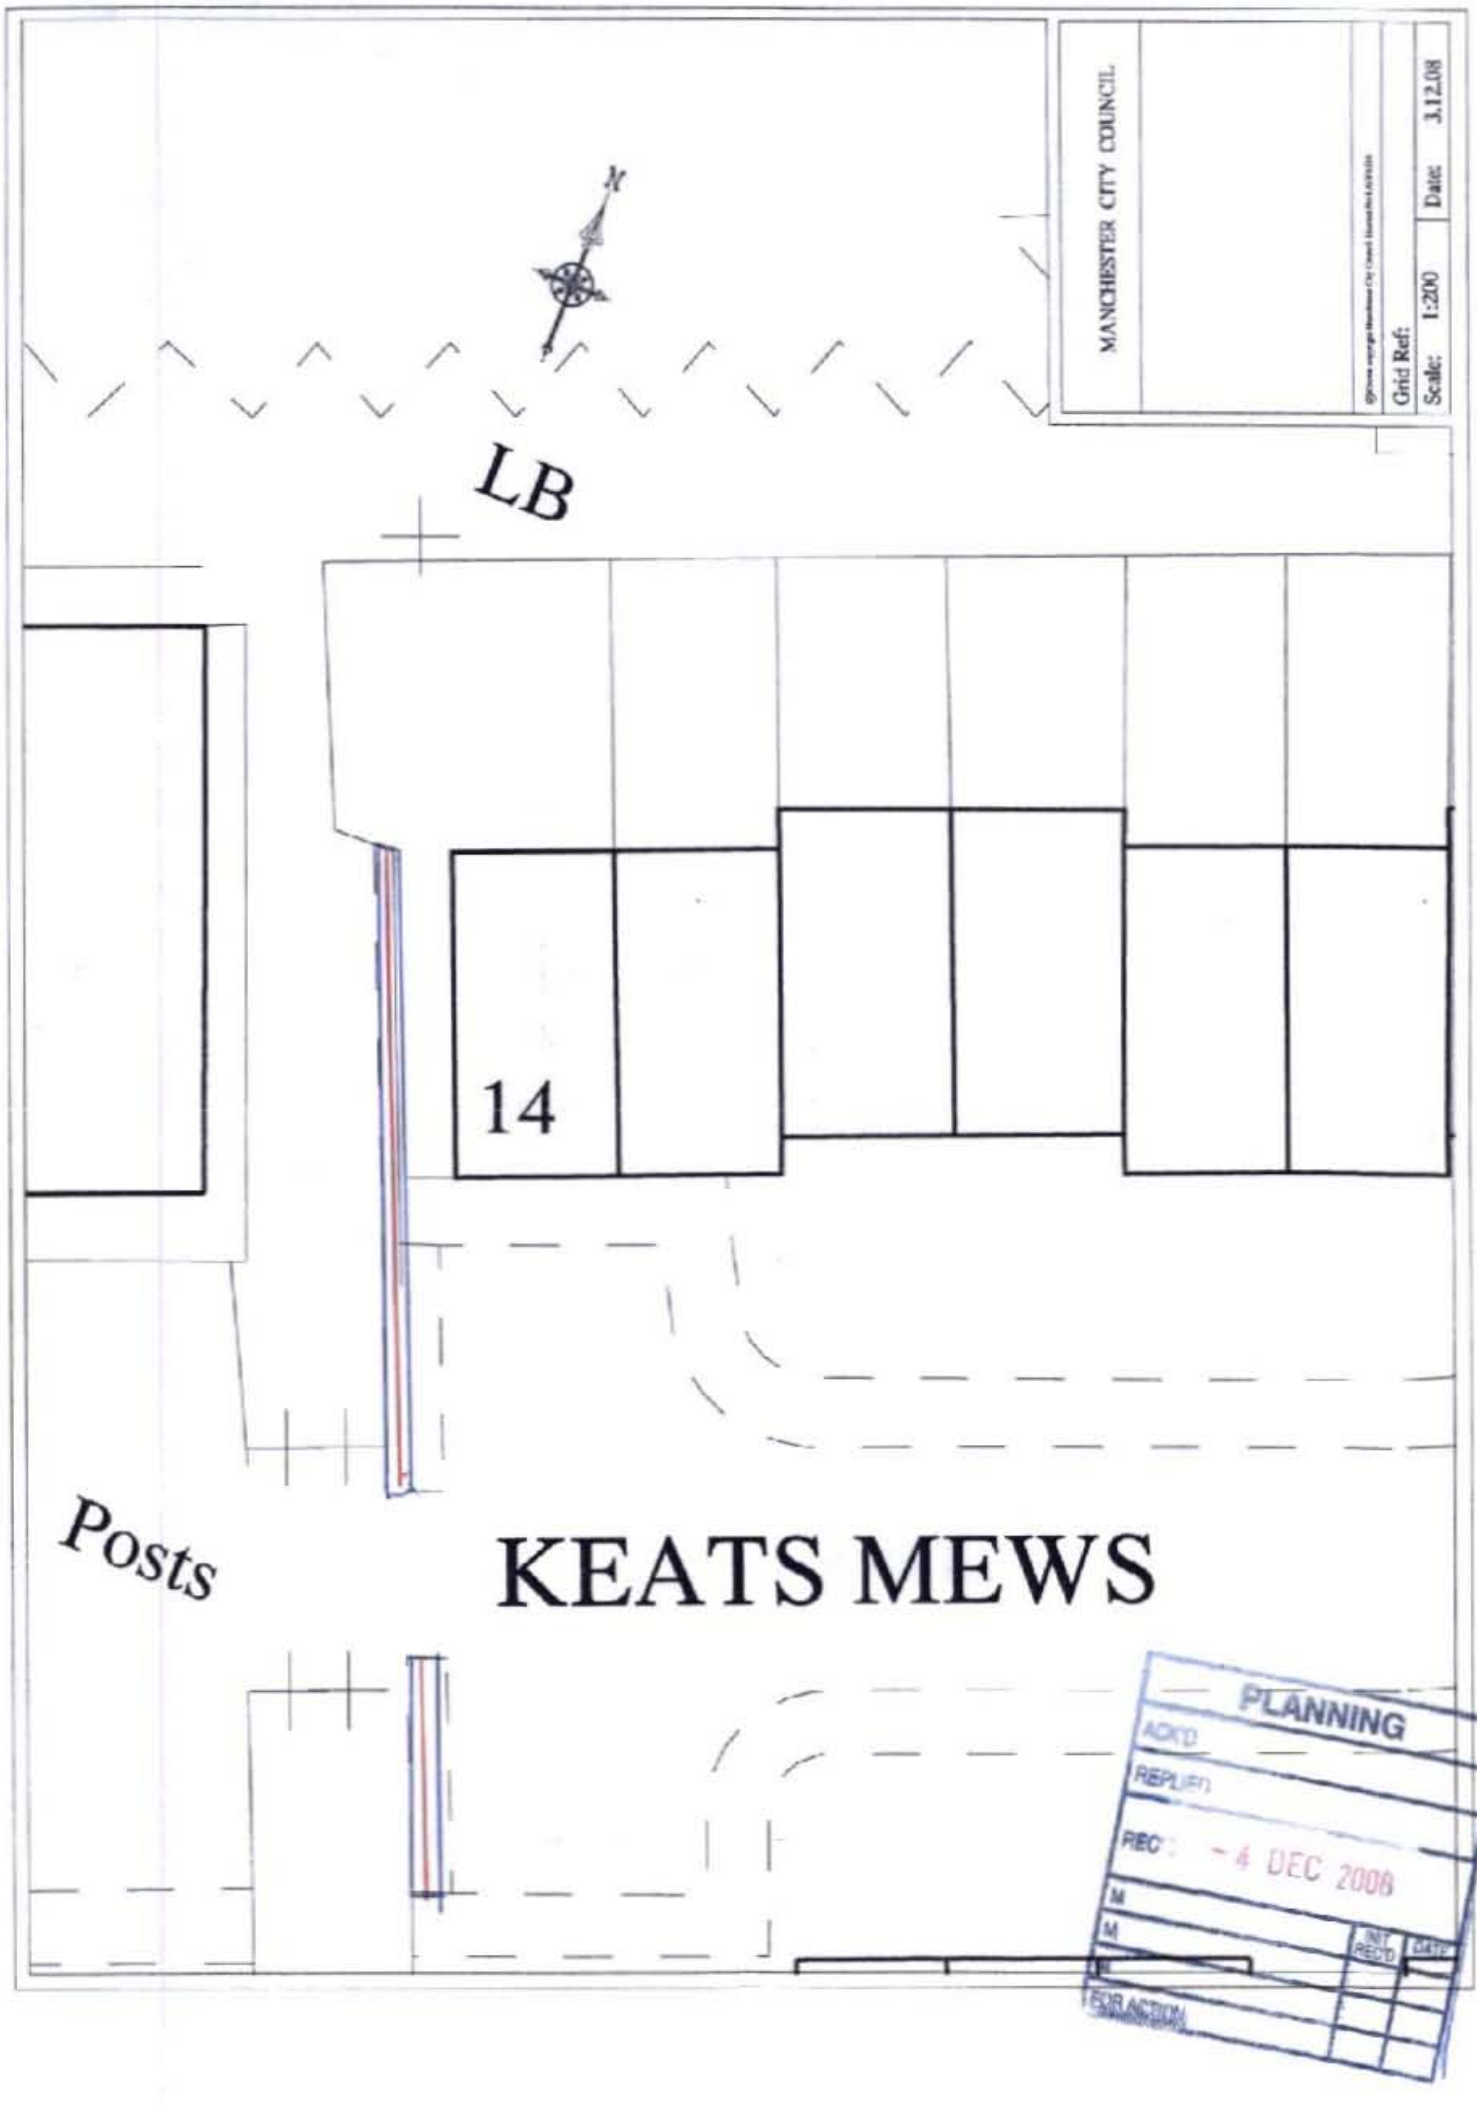

LB
2
14
MRS PAT PARKER
KEATS MEWS
Posts
Michaels Hey Parade
11
11a


MANCHESTER CITY COUNCIL
Grid Ref:
Scale: 1:200
Date: 3.12.08
LB
14
Posts
KEATS MEWS
PLANNING
ACKD
REPLIED
REC'D - 4 DEC 2008
INT. RECD
DATE
FOR ACTION

Keats Mews Site Plan



PLANNING
ACK'D
REPLIED
REC'D - 4 DEC 2008
INIT. | REC'D | DATE
M
M
M
FOR ACTION