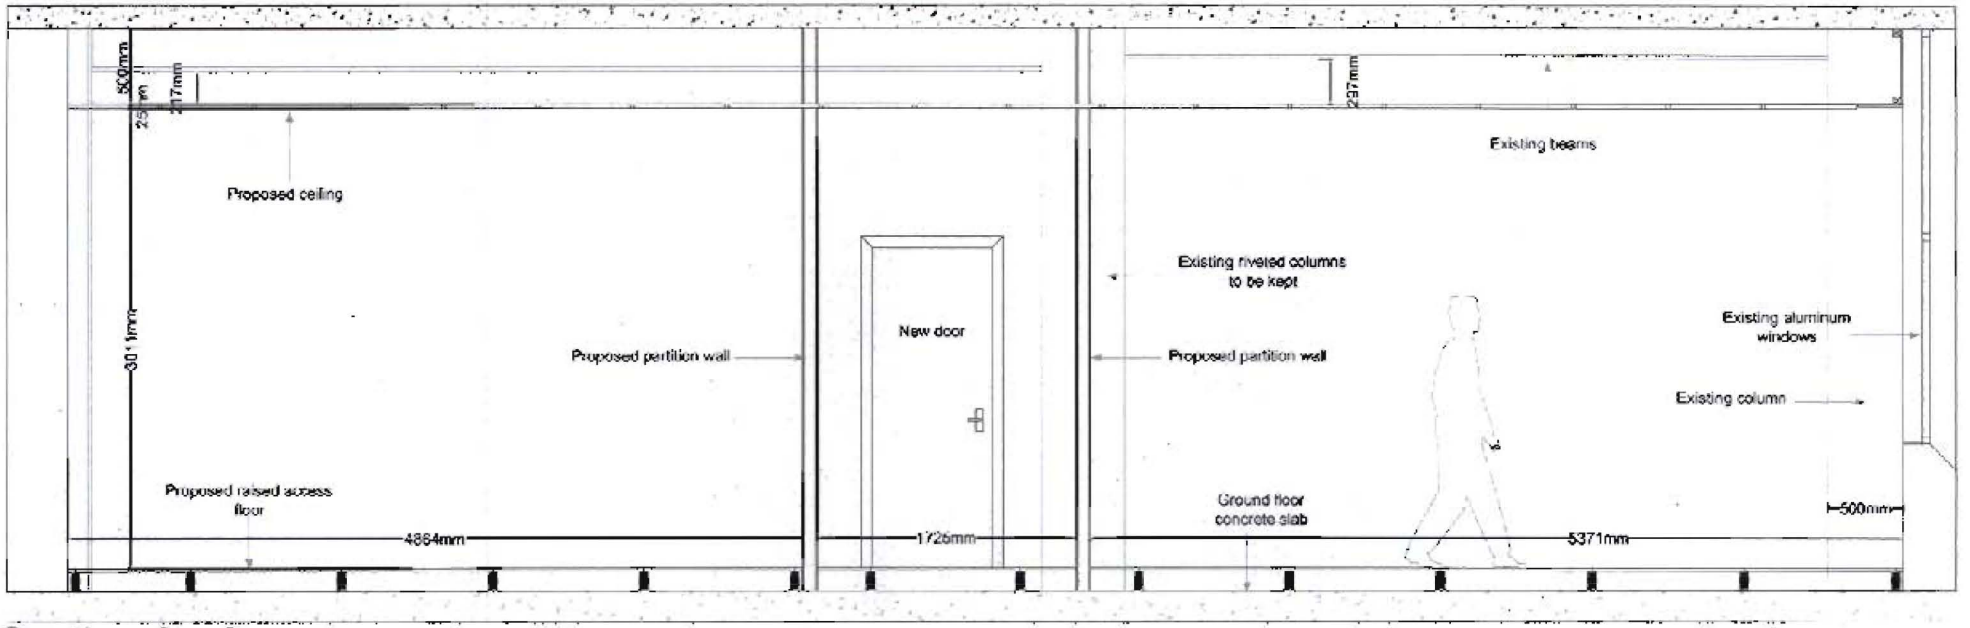

Section A - A (Proposed)

Section - C

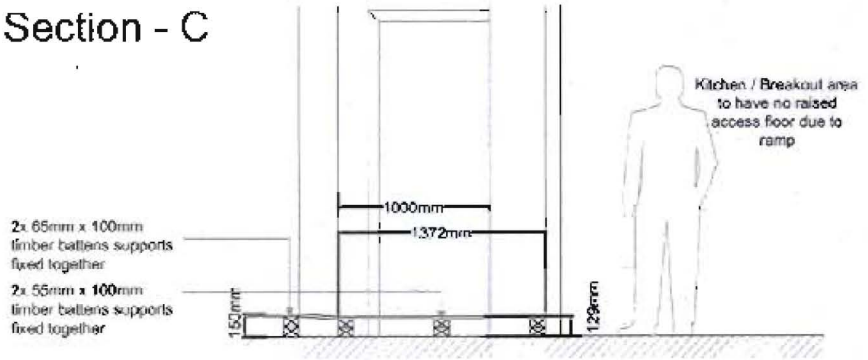

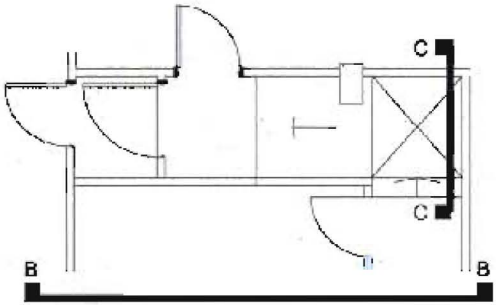

Ramp Plan

Section - B

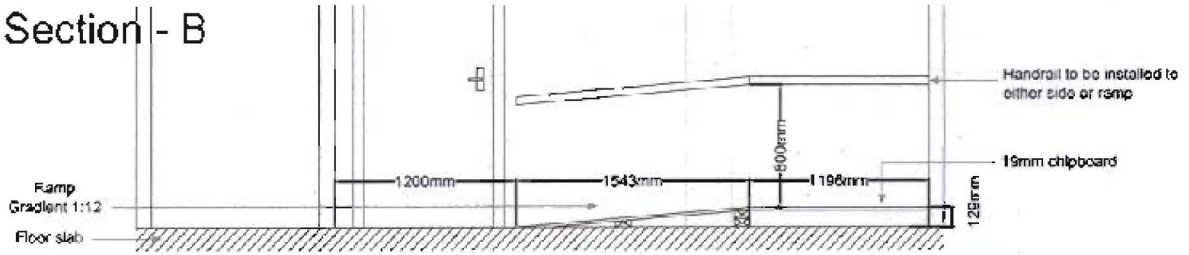

Scheme
Bridgewater House

Client

bruntwood

Bruntwood Limited

Date	8.01.10	Scale	1:50@A4
Drawn	DS	Revision	
Job No.		Drwg No.	A - 04

Title
Proposed section A - A & rear ramp detail

Bruntwood Limited
City Tower
Piccadilly Plaza
Manchester
M1 4BD
Tel: 0161 237 3883
Fax: 0161 237 1779

This drawing is confidential & is the property of Bruntwood Limited. It must not be disclosed to any third party, copied or used without written consent.