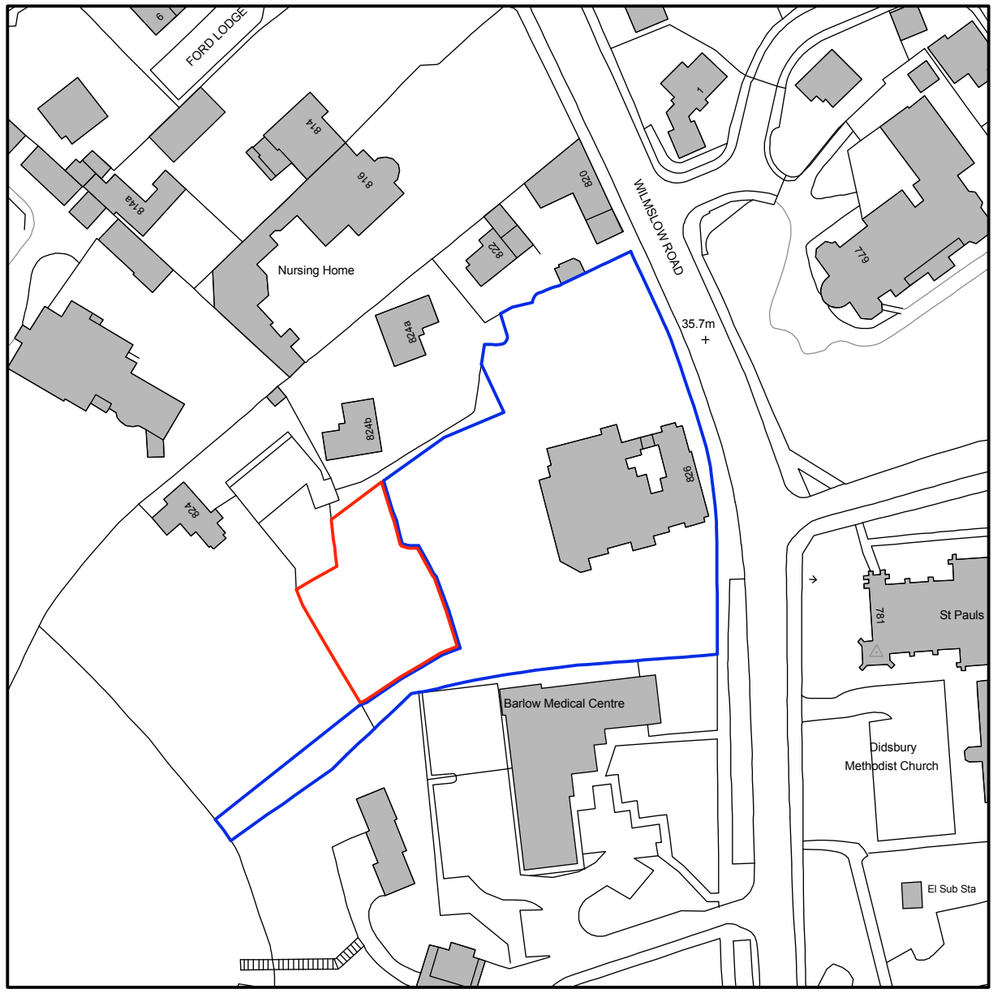


SITE LOCATION PLAN

SCALE 1:1250 @ A3

0 10 20 30 50 75 100

metres

north

KEY

SITE BOUNDARY (0.077 Hectares)

ADJACENT LAND OWNERSHIP

REVISION	DATE	DESCRIPTION

CLIENT:	Mr G JACKSON
PROJECT:	NEW DWELLING - LAND ADJ. TO LAWNHUSRT, DIDSBURY
ADDRESS:	826 WILMSLOW ROAD, DIDSBURY, MCR, M20 2RN
DRAWING TITLE:	SITE LOCATION PLAN
SCALE: 1:1250 @A3	DATE: MARCH 2013
DRAWING NO:	A090_P_001

OLLIER SMURTHWAITE ARCHITECTS
106 Albert Mill, 10 Hulme Hall Road, Manchester, M15 4LY
T: 0161 883 0838
F: 0161 883 0839
E: mail@olliersmurthwaite.com