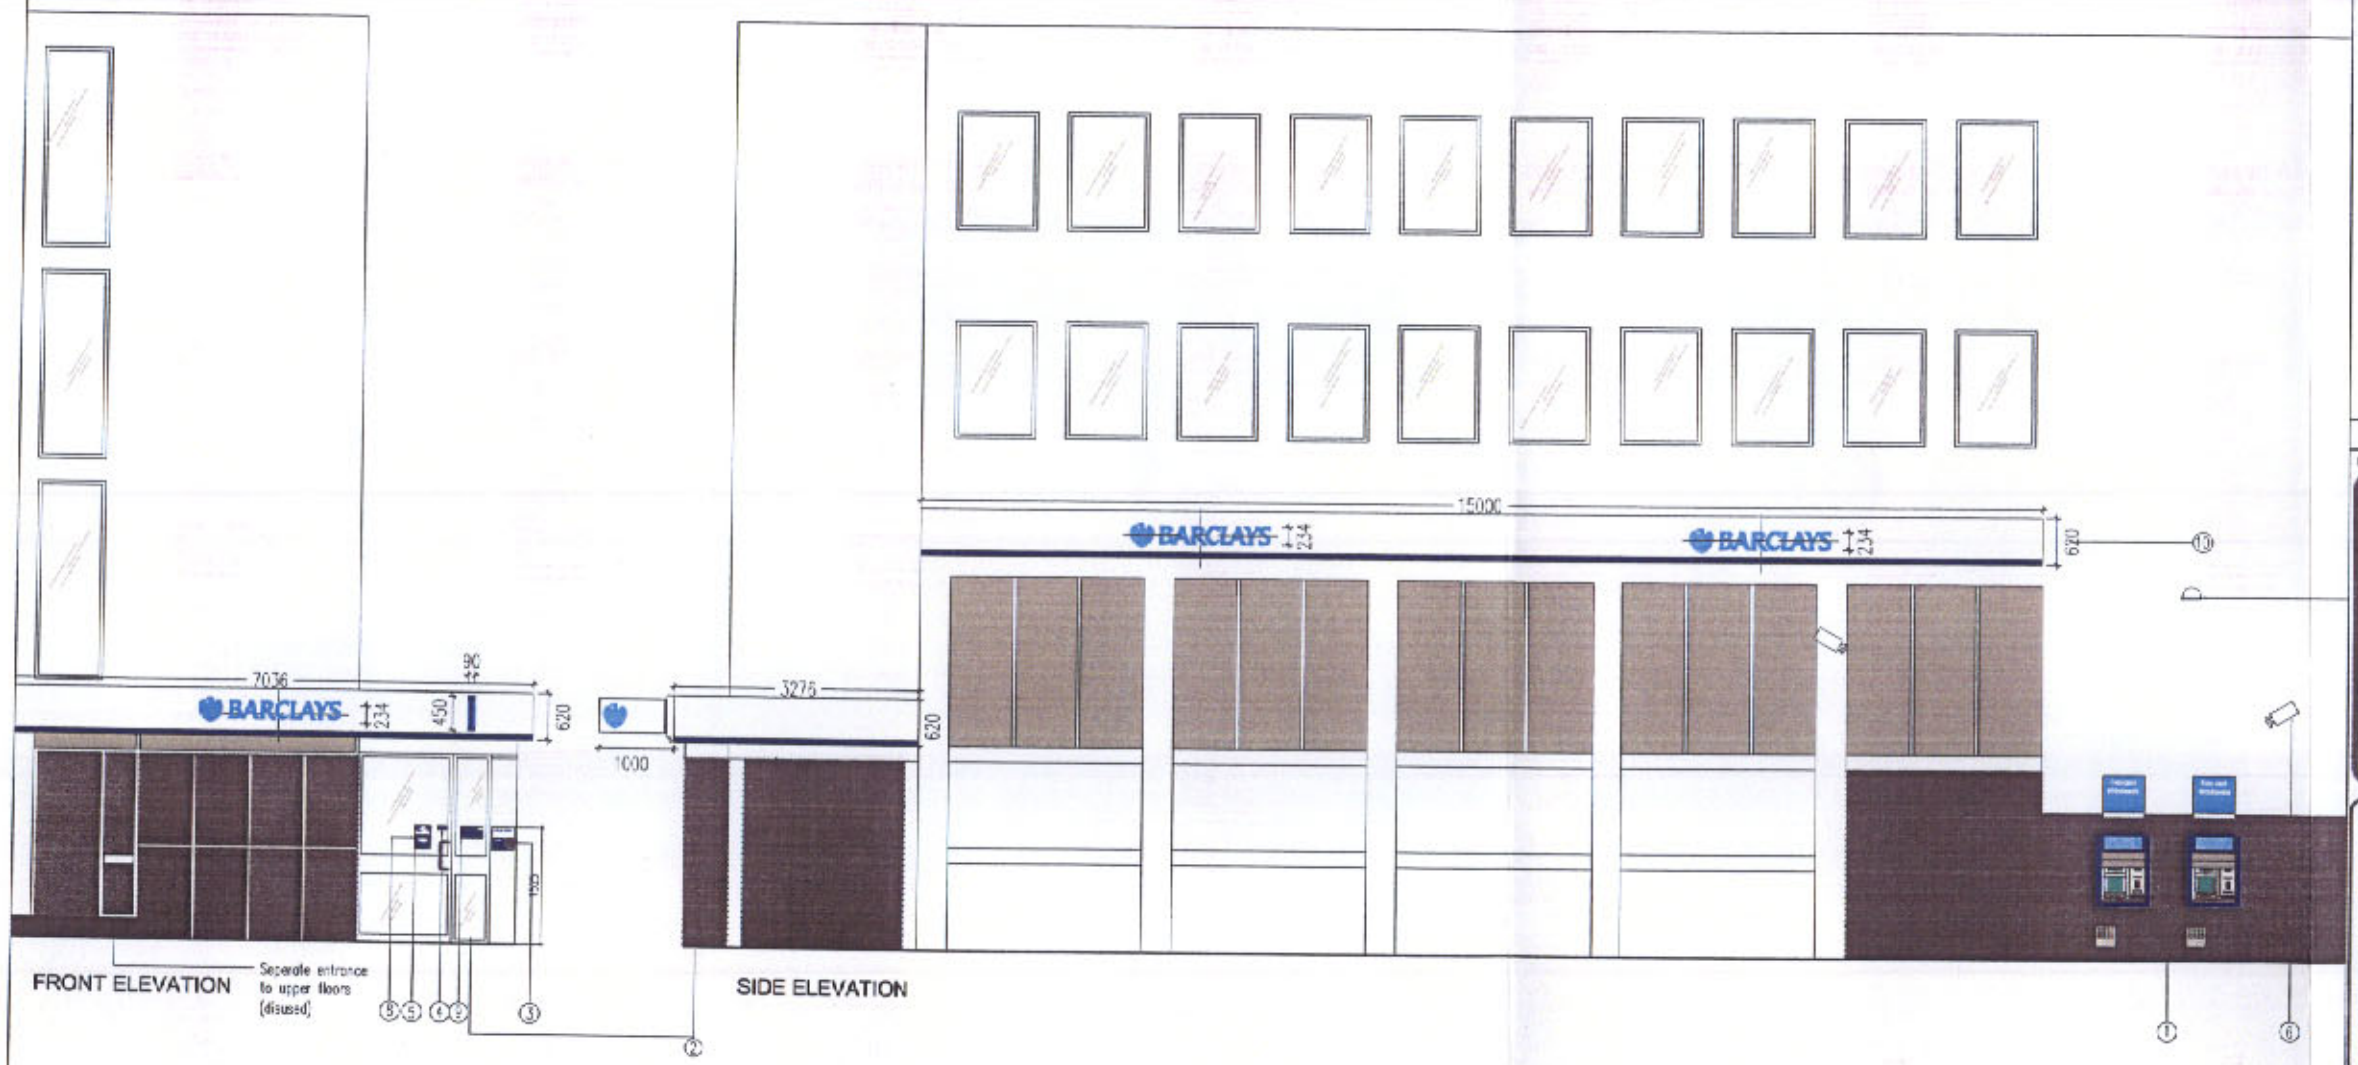

NOTE
This drawing has been prepared from historical information that cannot be guaranteed accurate
Responsibility is not accepted for errors made by others in scaling from this drawing. All construction information should be taken from figured dimensions only.
All dimensions should be checked on site prior to the manufacture of any components

HATCHING

- New Secure partition wall.
- New Partition wall.
- Existing Partition wall
- Solid walls
- Amtico Stone Effect Flooring
- Amtico Steamed Ash Flooring
- Barrier matting
- 2008 Hard Flooring
- Area not in scope

KEY

BM = Branch Manager
ABM = Assistant Branch Manager
CM = Cash Manager
PB = Personal Banker
PREM = Premier Banking
LB = Local Business
BFP = Barclays Financial Planning
MA = Mortgage Advisor
STU = Student Banking
MU = Multiple Use

KEY

1. Existing ATM's
2. Existing Main Entrance Door
3. Name plate
4. Existing Auto Door Push Pad
5. Security notices
6. Existing CCTV
7. Existing exterior light
8. Security notices
9. Opening hours
10. Proposed Fascia Signage

DATE	REV	DRAWN	CHECKED	NOTES
27.11.07	A	SA	JC	Projecting sign and fascia panel size amendments

S&W STOREPLANNING

EXMOUTH HOUSE
3 - 11 PINE STREET
LONDON
EC1R 0JL

PHONE: 020 7713 9900
FAX: 020 7713 9910
swdesign@swdesign.co.uk

Project

MANCHESTER UNI

137 OXFORD ROAD
MANCHESTER
M1 7EA
PIM No. 12065

BARCLAYS

Drawing Title

ELEVATIONS
AS PROPOSED
LIGHT REFRESH 2007

PLANNING
ACK'D
REPLIED
RECD 17 DEC 2007
INT. RECD | DATE

Branch Sort Code	Branch ID	Supplier Project No
20-55-13	XX	D8749-156
Scale: 1:100@A3	Drawn: HE	Checked: JC
		Date: 22.11.07

Drg.No D8749-156_400

Revision A

Barclays FM Project No. PS02498