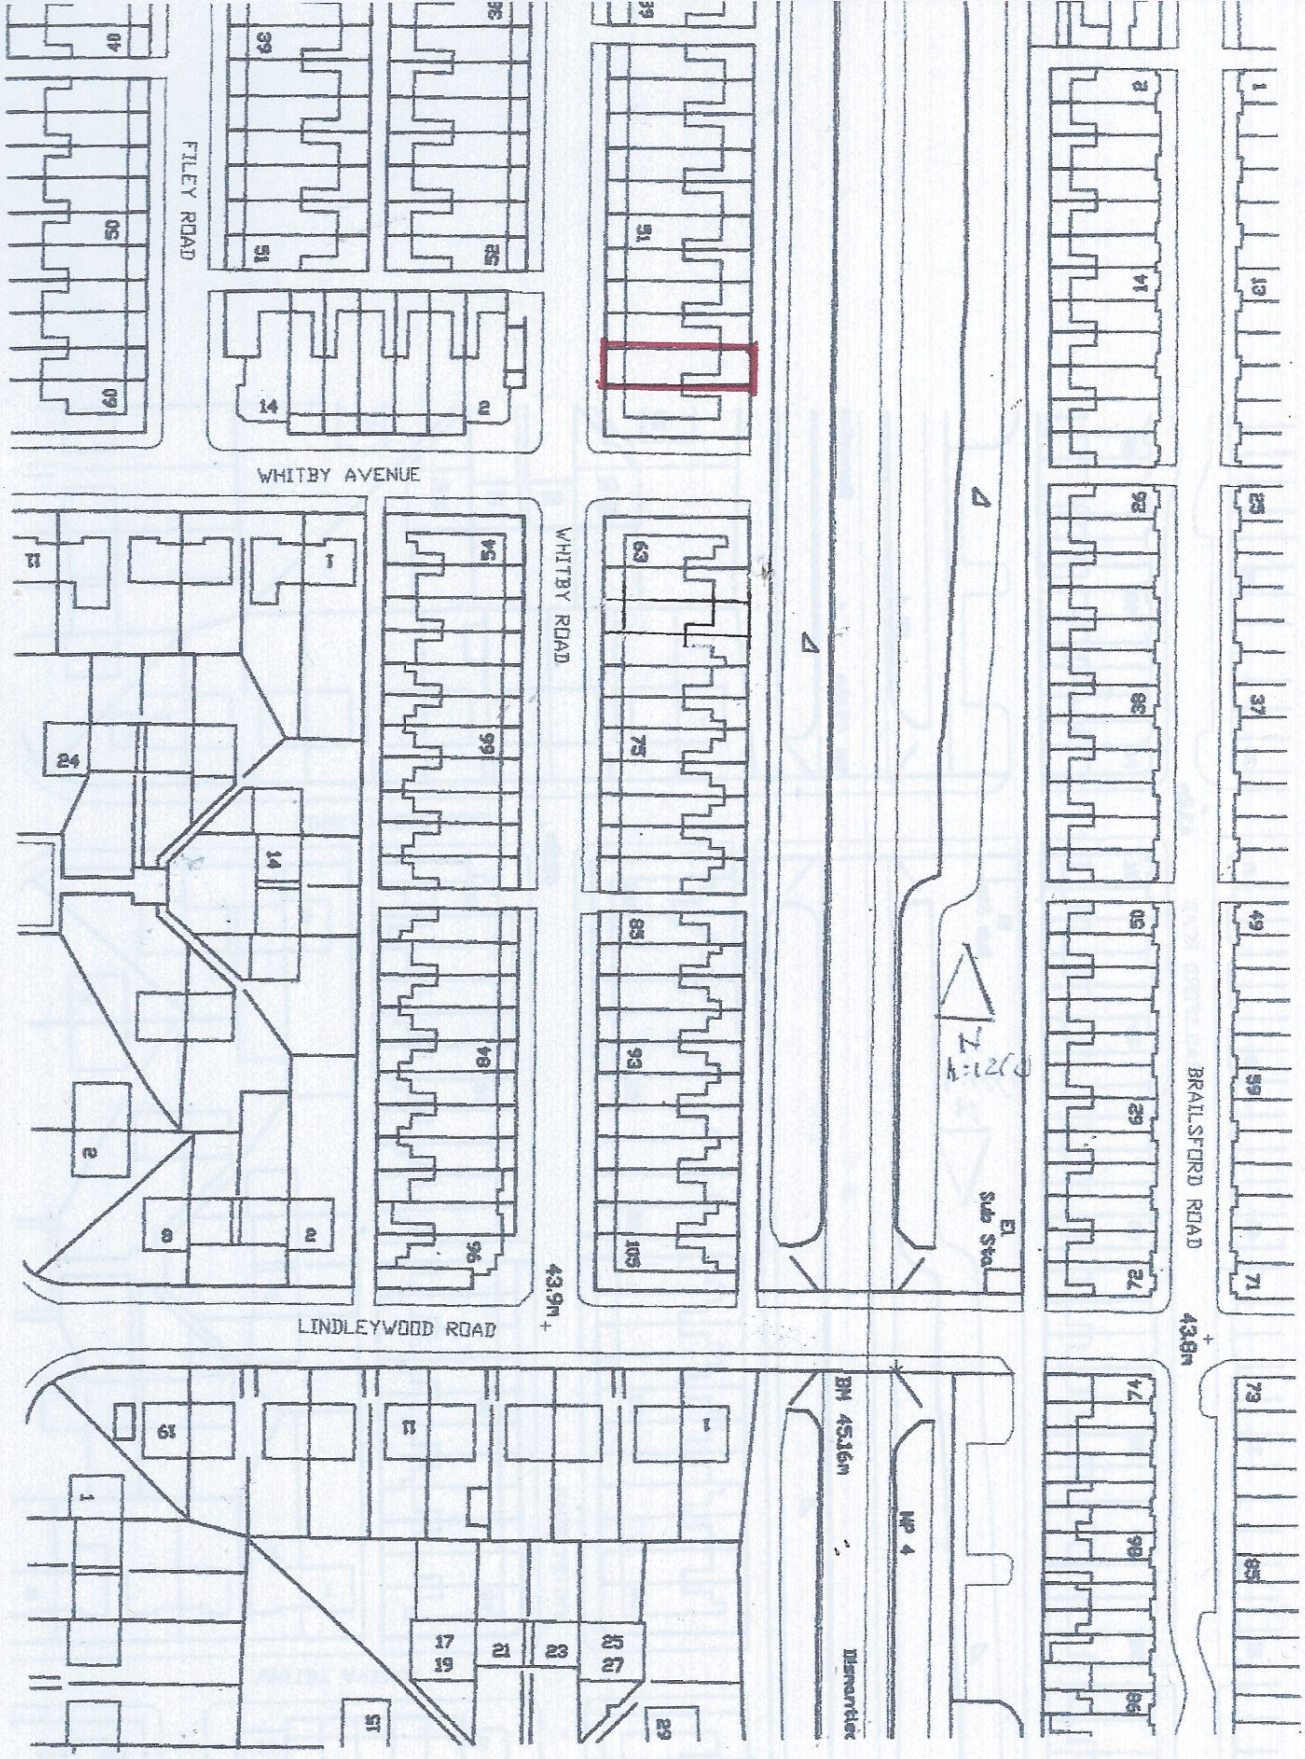

59, WHITBY RD, FALLOWFIELD

LOCATION PLAN 1:1250