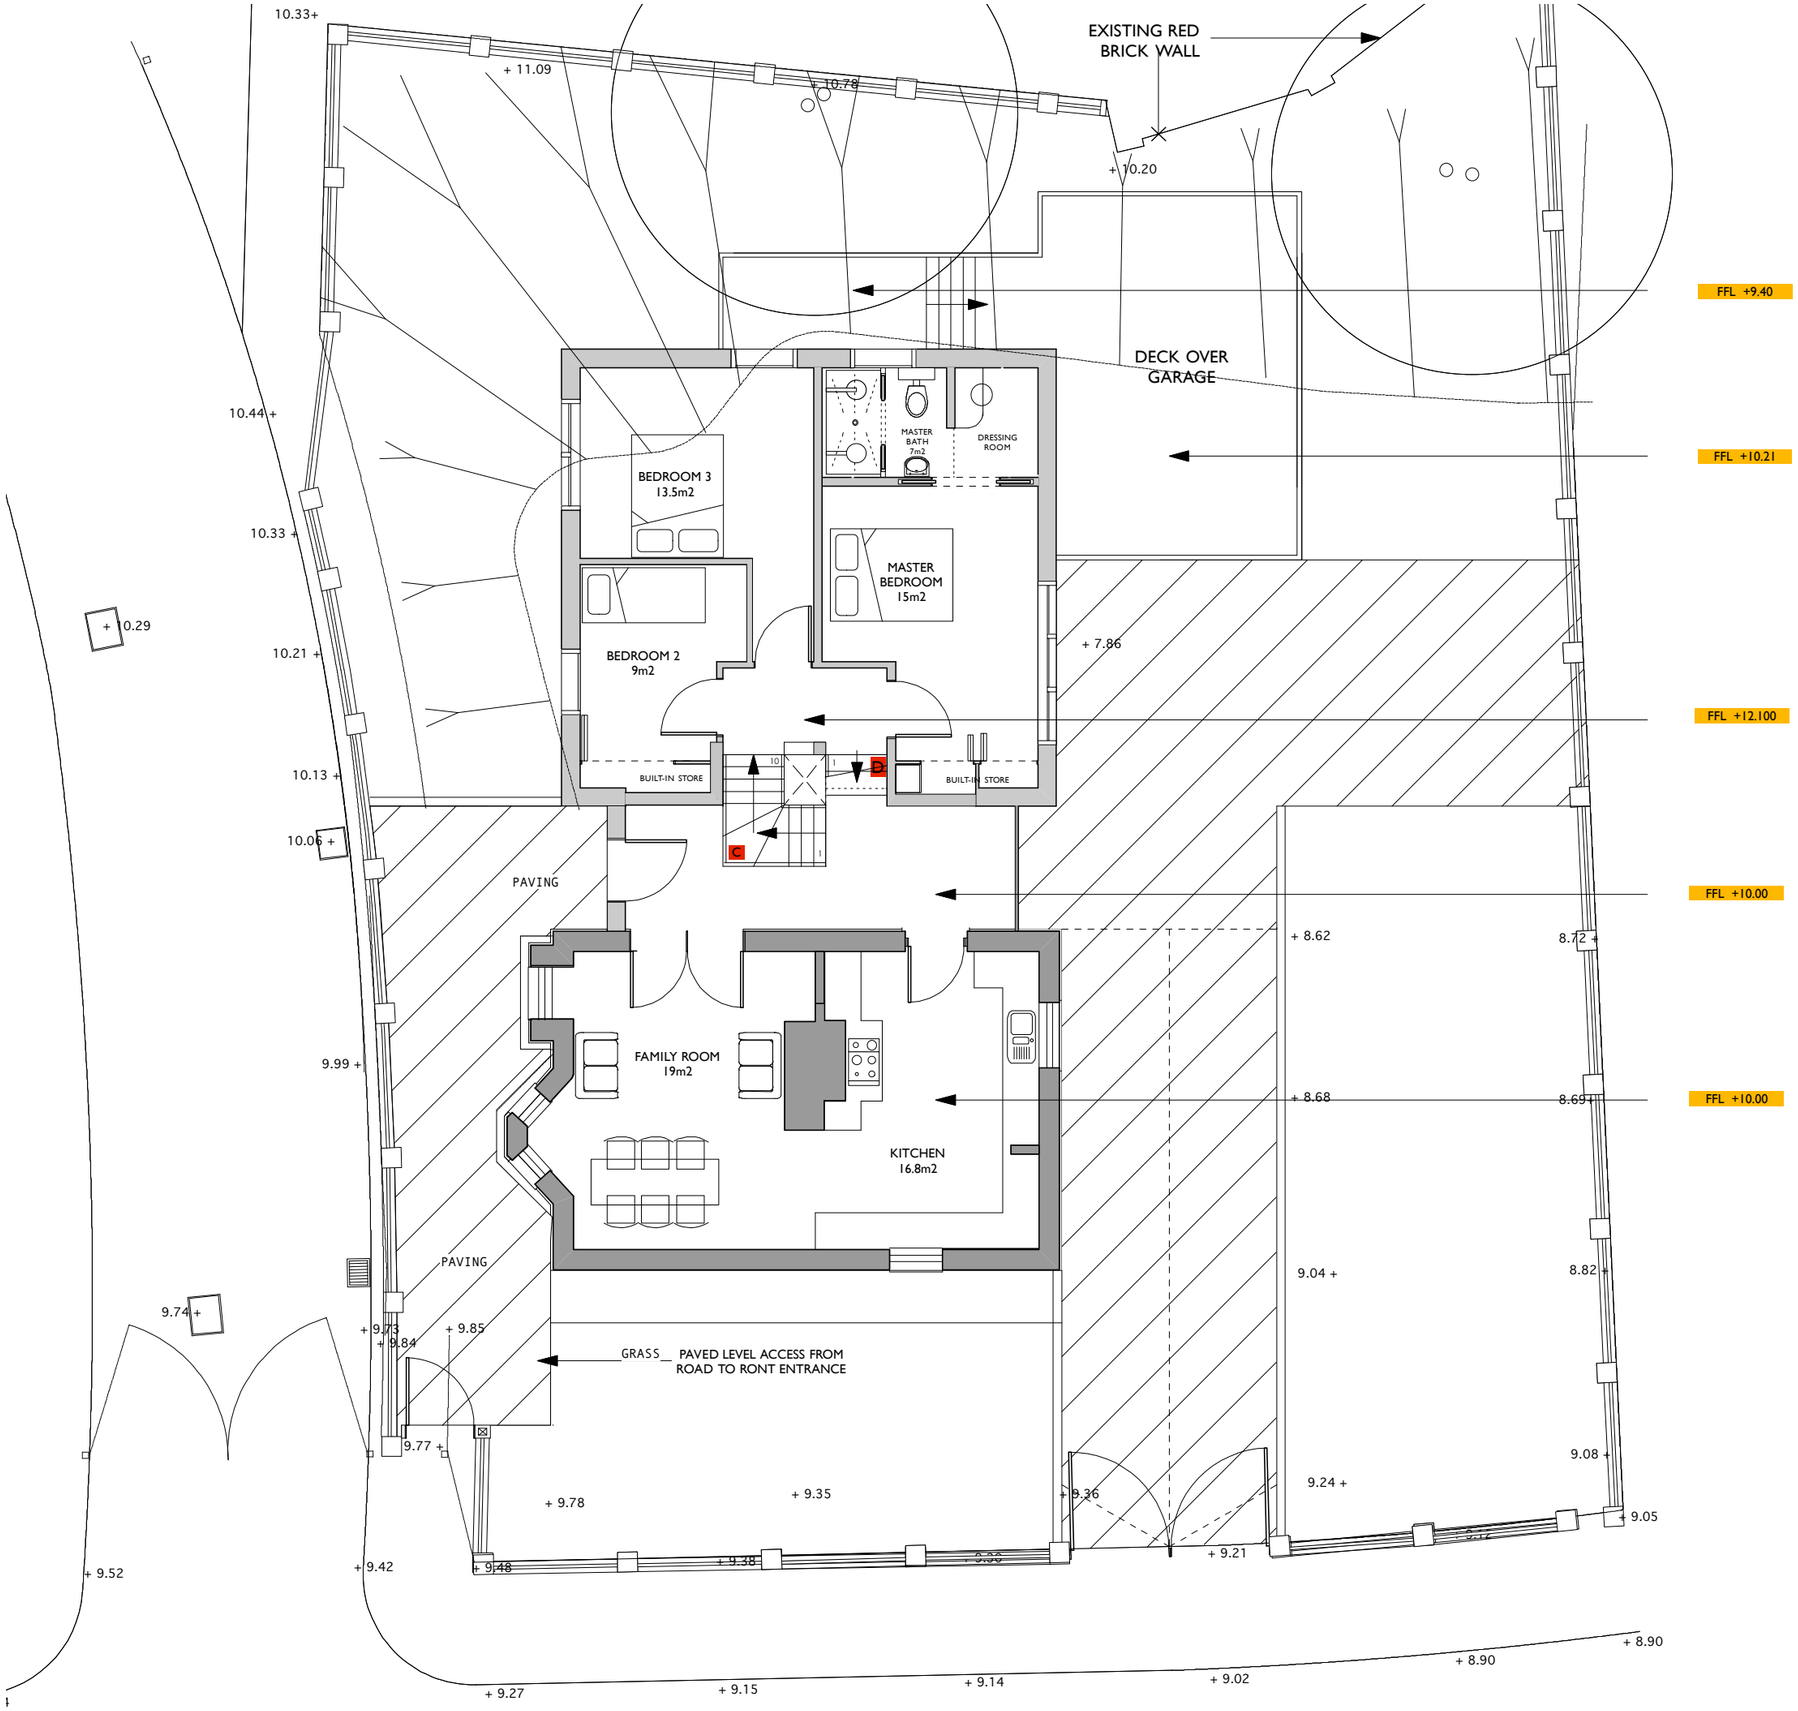

ACCOMMODATION SCHEDULE
GROUND FLOOR [m2]

[DECK	26]
KITCHEN	16.8
FAMILY ROOM	19
MASTER BEDROOM	16.5
MASTER BATHROOM	7
BEDROOM 2	9
BEDROOM 3	13.5
HALL	13
TOTAL	**94.8**

POSSIBLE LOCATION FOR THROUGH FLOOR PLATFORM LIFT

C FFL +10.000 TO 12.100
11 RISERS @ 190MM
10 TREADS @ 220MM

C1 FFL +9.400 TO 10.210
5 RISERS @ 160MM
4 TREADS @ 275MM

description	date	rev
Extension footprint reduced.	18-09-08	G
Numerous changes to plan and levels.	June 08	F
Dimensions indicated	**May 08**	**E**
Relocation of bedrooms and living space	April 08	D
Floor areas reduced	April 08	C
Wall revised	Feb 08	B
Staircase and levels revised	Jan 08	A

Kingston Lodge

Ground Floor Plan
Proposed

scheme 1201
no. **P(101)**
rev G
scale **1:100@A3**
date Oct-07
drawn geb

makinarchitecture
URBAN ARCHITECTS & DESIGNERS
www.makinarchitecture.com
t 0161 2360051 f 0161 2283442

DO NOT SCALE FROM THIS DRAWING
DIMENSIONS TO BE CHECKED ON SITE

SK sketch P proposed T tender C construction AB asbuilt