




Fire escape staircase goes to ground floor and discharges to rear

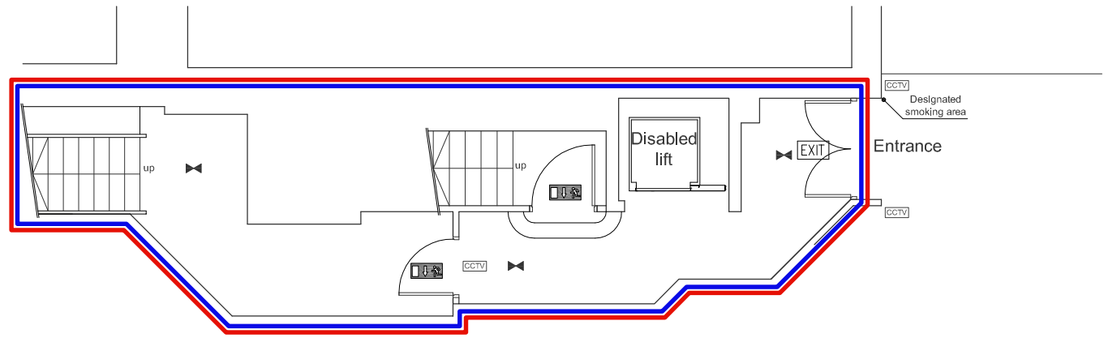

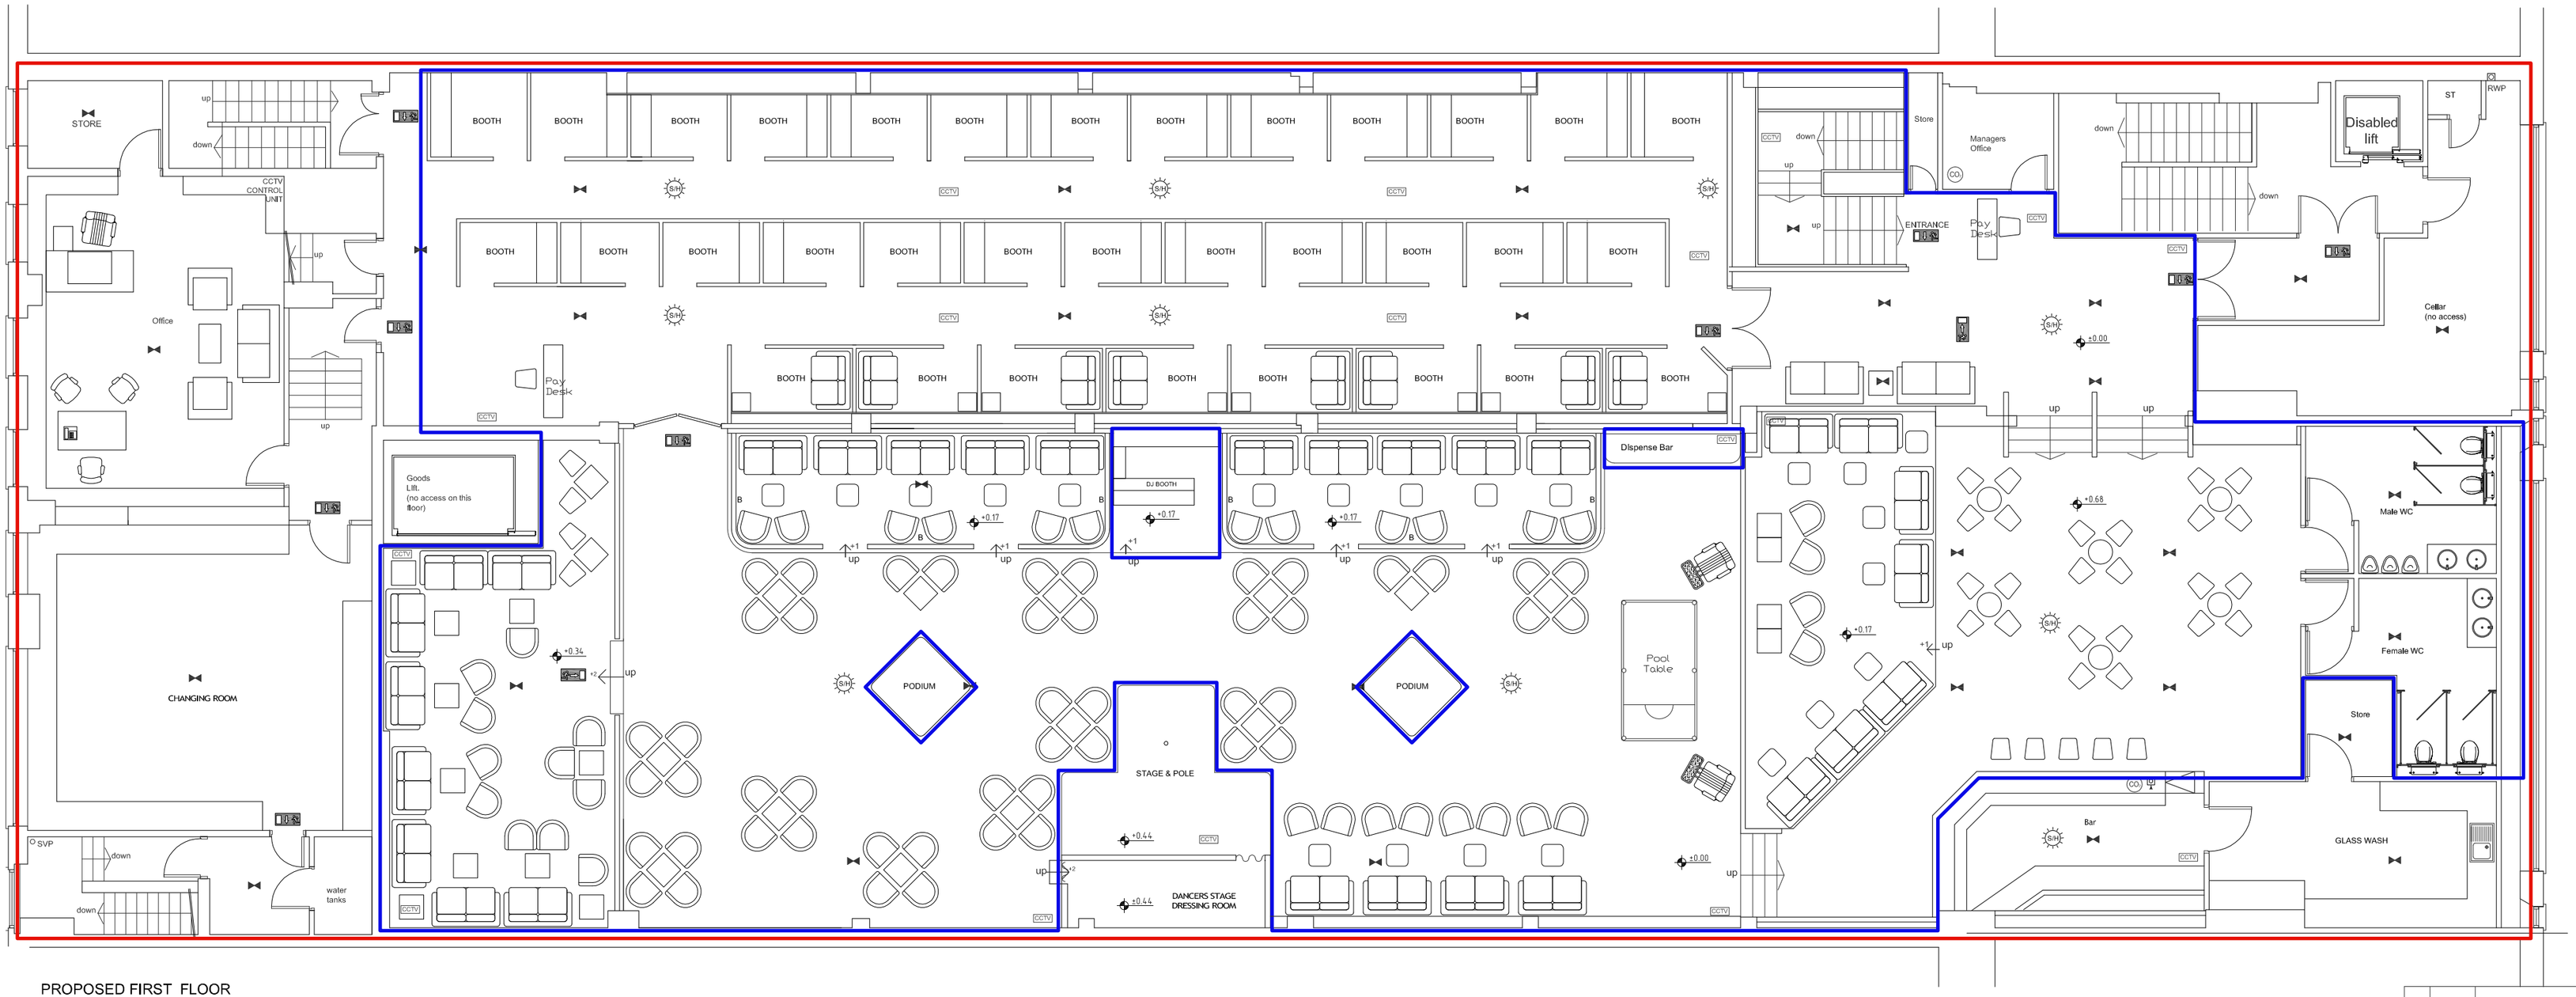

PROPOSED FIRST FLOOR

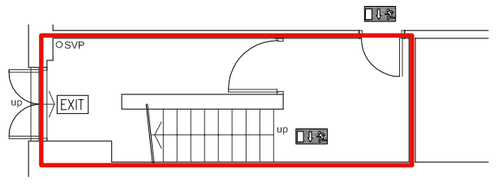

Fire escape staircase goes to basement and discharges to rear of ground floor

EXIT	EMERGENCY EXIT
CCTV	CLOSED CIRCUIT TELEVISION
	BREAK GLASS
	EMERGENCY LIGHT
	EMERGENCY LIGHT
	EMERGENCY LIGHT
SMK	SMOKE/HEAT DETECTOR
CO	FIRE EXTINGUISHER
	FIRE ALARM
	BOUNDARY PREMISES
	PUBLIC AREAS
B	BALLUSTRADE

REV.	DATE

Client
ABA LEISURE LTD
(SEVEN) LTD

Job Title
76–78 DEANSGATE
MANCHESTER
M3 2FW

Drawing Title
PROPOSED FLOOR PLAN

No part of this drawing may be reproduced whatsoever without written permission of

Scale	Date	Drawn by
1:100@A2	FEB 12	DK

All dimensions to be checked on site before any work commences.
Any discrepancies to be reported to the supervising officer.

Drawing No.	Rev.
08.22/01	