
Waste Management Strategy

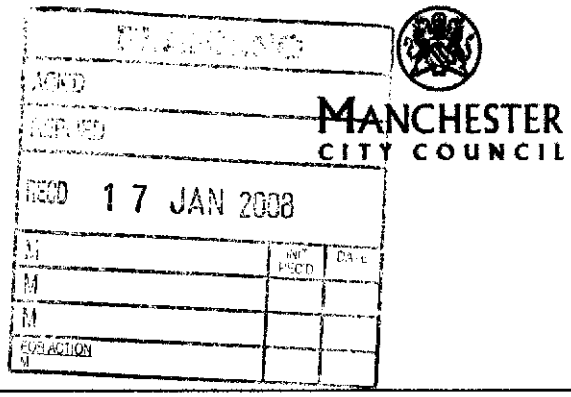

PA Number:
Development description:
Development location:
Strategy prepared by:
Date Prepared:

Notes
The following strategy should be prepared using the guidance document available from:

http://www.manchester.gov.uk/opservices/rubbish/developers.htm

1.	**Number of bins proposed?** - Please provide details of the number of bins proposed and how this was calculated.
	3 No 1100 LITRE EUROBINS CALCULATED ON THE AVAILABLE FLOOR SPACE
2.	**Bin storage area** - Please include a plan of the proposed bin storage area, showing the bins that are proposed and the proposed collection point. - Please describe how occupants will transfer waste to the bin store and the distance travelled in doing so.
	THE BIN STORE IS INTERNAL TO THE BUILDING, ALLOWING EASY TRANSFER OF WASTE FROM INDIVIDUAL BINS THROUGHOUT THE BUILDING INTO THE MAIN EUROBIN.
3.	**Bin collection arrangements** - Please describe the bin collection area, including how and where bins will be moved to in order to reach the collection vehicle. - Please include plans showing how the collection vehicle will travel around the site.
	THE COLLECTION AREA WILL BE A PAVED AREA ADJACENT TO THE MAIN ROAD. TO LEFT OF THE BIN STORE WHERE BINS WILL BE MOVED APPROX 5m TO FOR COLLECTION. THERE IS NO SITE AREA FOR THE COLLECTION VEHICLE TO ACCESS.


For MCC use only

Please tick which stage the development is at:

Planning application:	
Planning condition discharge:	

Sent to MCC Recycling Officer by:

Name	Date	Signed

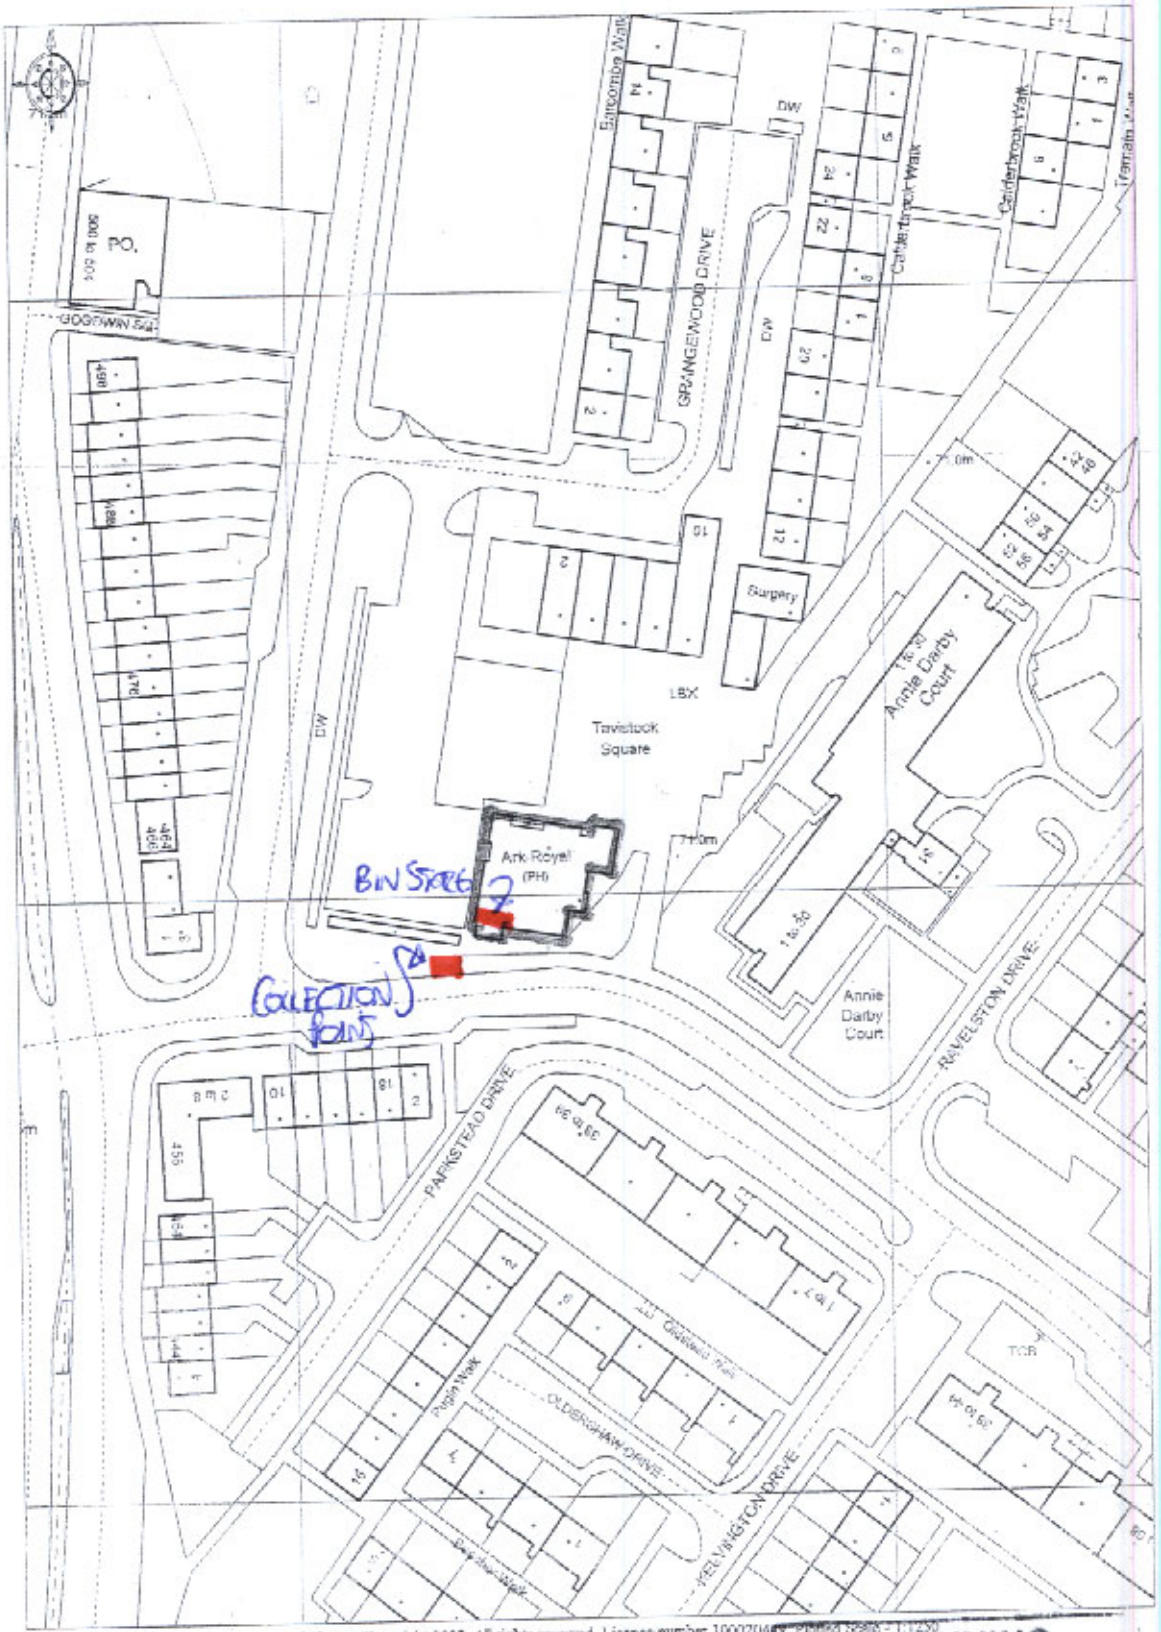

© Crown Copyright 2007. All rights reserved. Licence number 100020449. Plotted Scale - 1:1250

Ordnance Survey

PLANNING
ACK'D
REPLIED
RECD 17 JAN 2008
M
M
M DRAWING No 3227/01
FOR ACTION