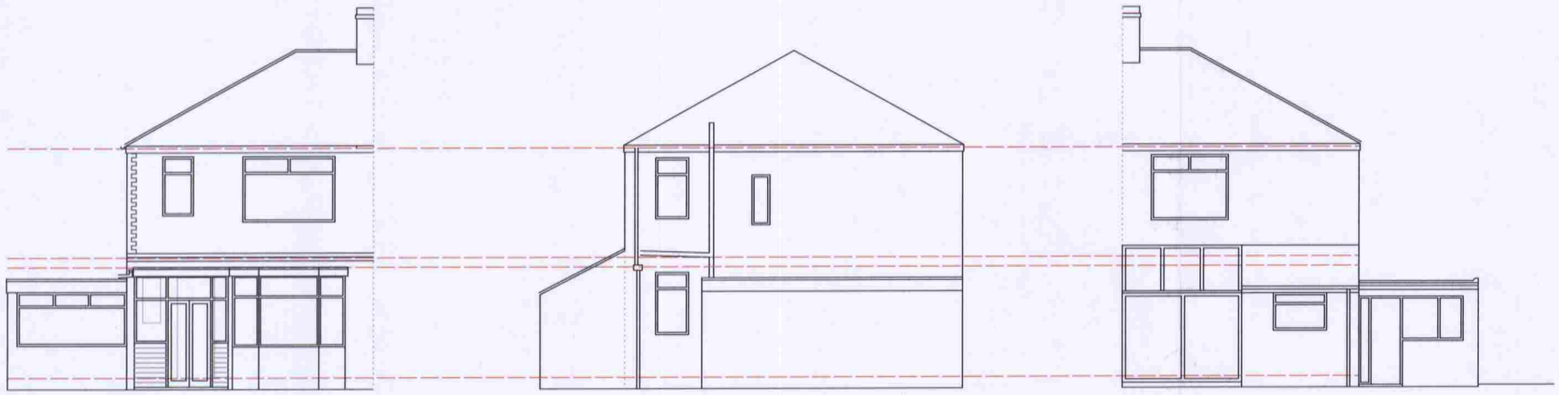

Front Elevation

Side Elevation

Rear Elevation

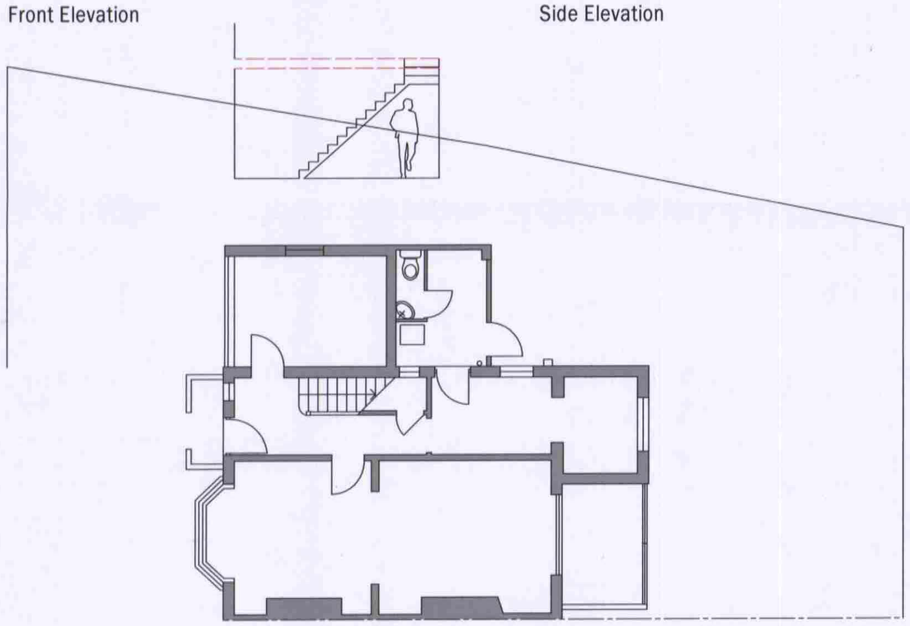

Ground Floor Plan

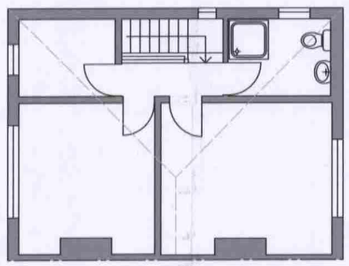

First Floor Plan

PLANNING AND BUILDING CONTROL
24 JUL 2012

Project.
Alterations at
19 Kingshill Road,
Chorlton.

Drwg. title. Survey as existing

Client. Mr. A. Price

Architect.

John S. Whiston Associates.
Chartered Architect. Interior Design Consultants.
Hen Felin, Llanllyfni Road, Penygroes Caernarfon, Gwynedd. LL54 6LY

Telephone and fax : 01286 882 850
E: john@johnwhiston.co.uk

Drawn by	Date.	Scale.
MW	Feb 2009	1 : 100
	Rev.	Drwg. No. 461 - 1

This drawing is the copyright of John S Whiston.
This drawing must not be copied or used by third parties without the consent of John S Whiston. (C)