GENERAL NOTES

DO NOT scale off this drawing. Figure dimensions should be used; if in doubt - ask!
All dimensions to be checked prior to commencing work on site or prior to the manufacture or installation of specialist components.

Any discrepancies between architect's drawings and specifications or other drawings should be brought to the attention of the architect or supervising officer.

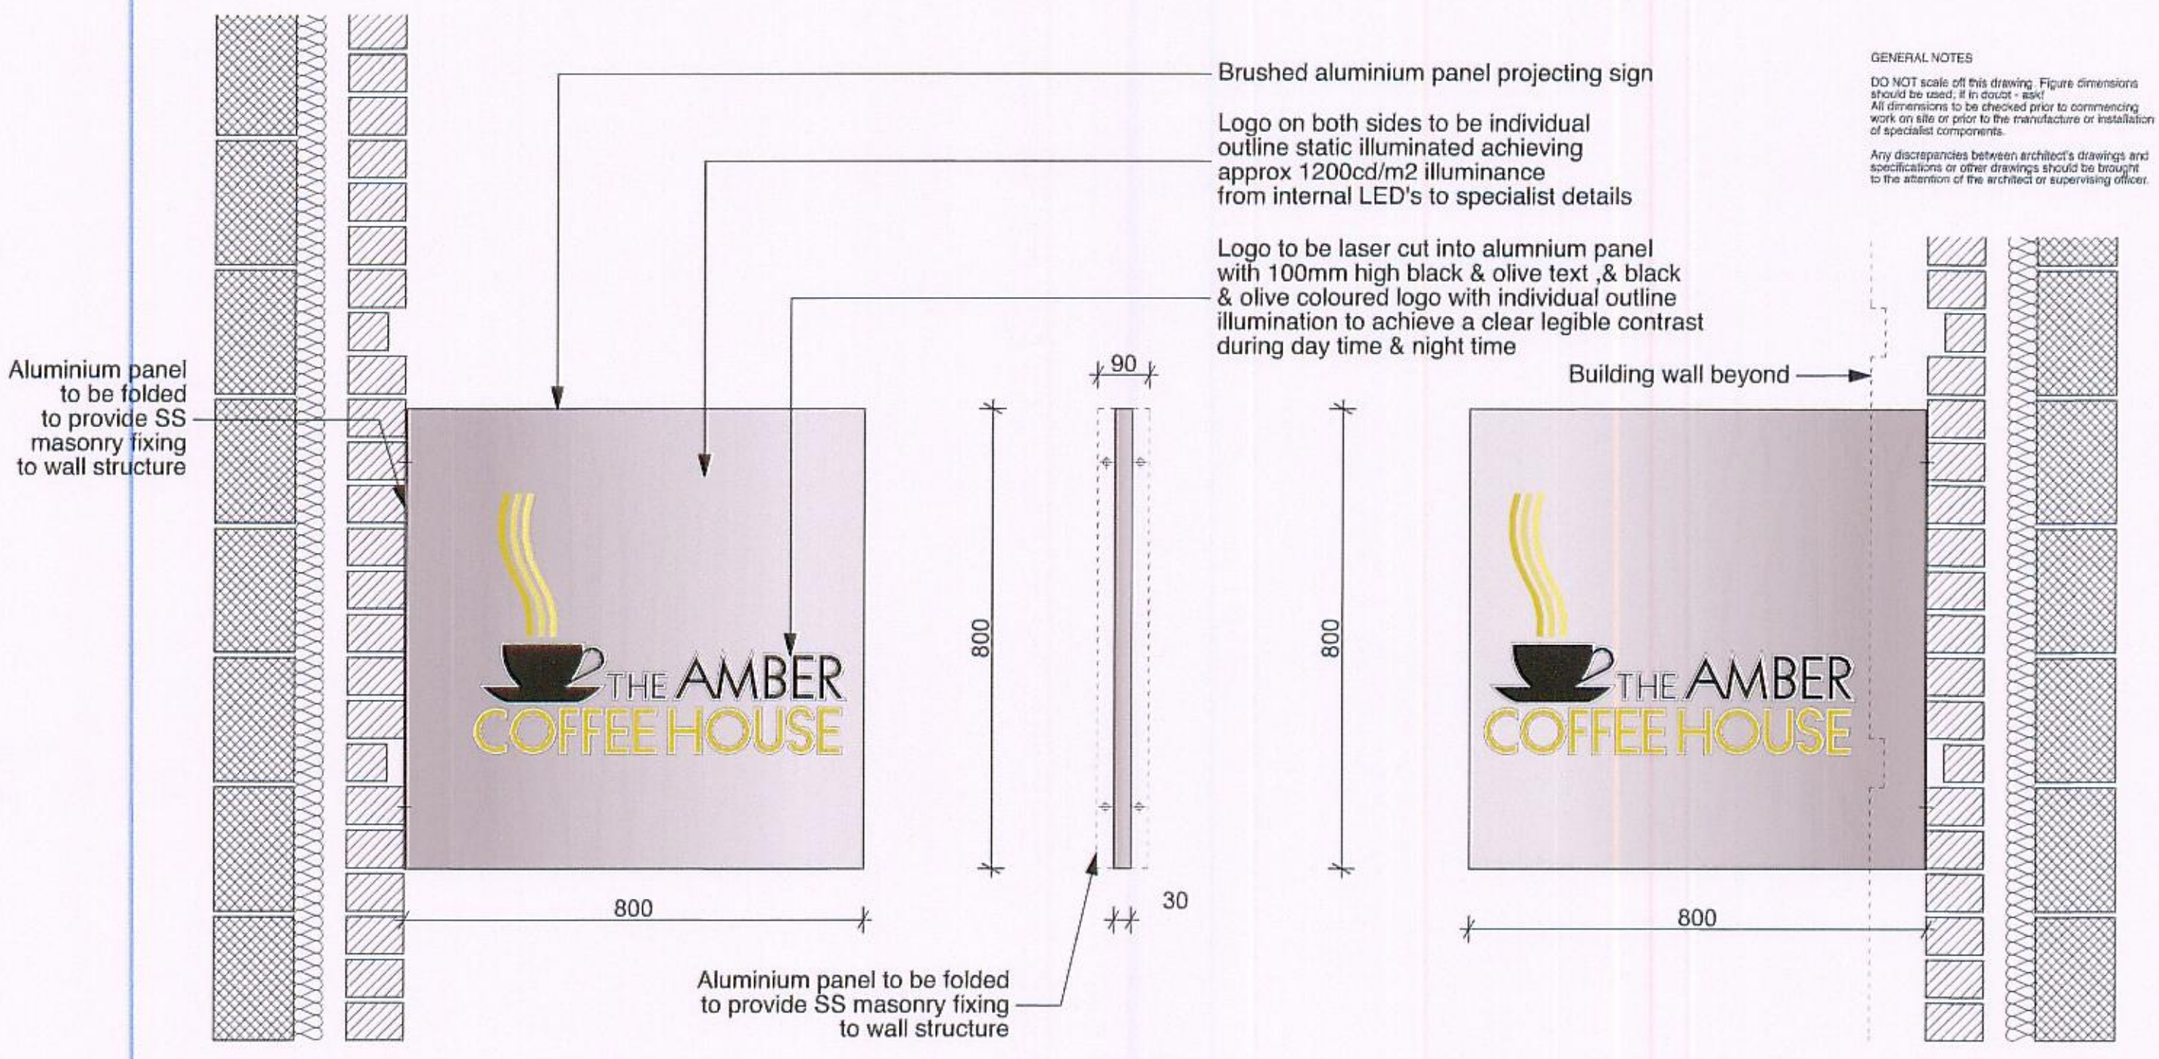

Elevation 1 | Side Elevation | Elevation 2

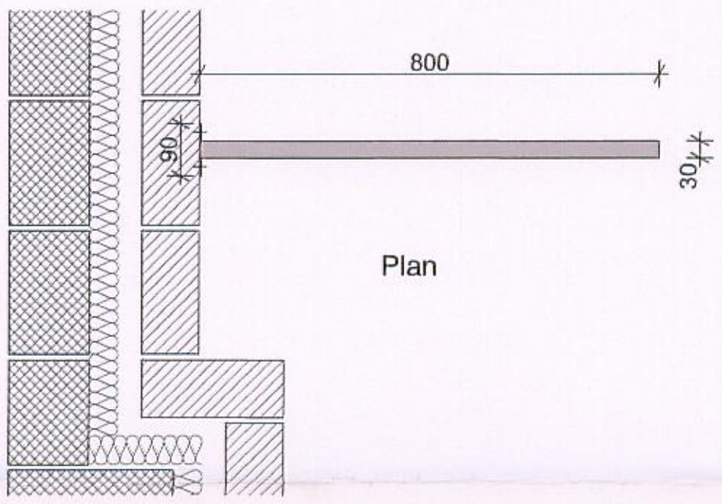

Plan

External Projecting Signage

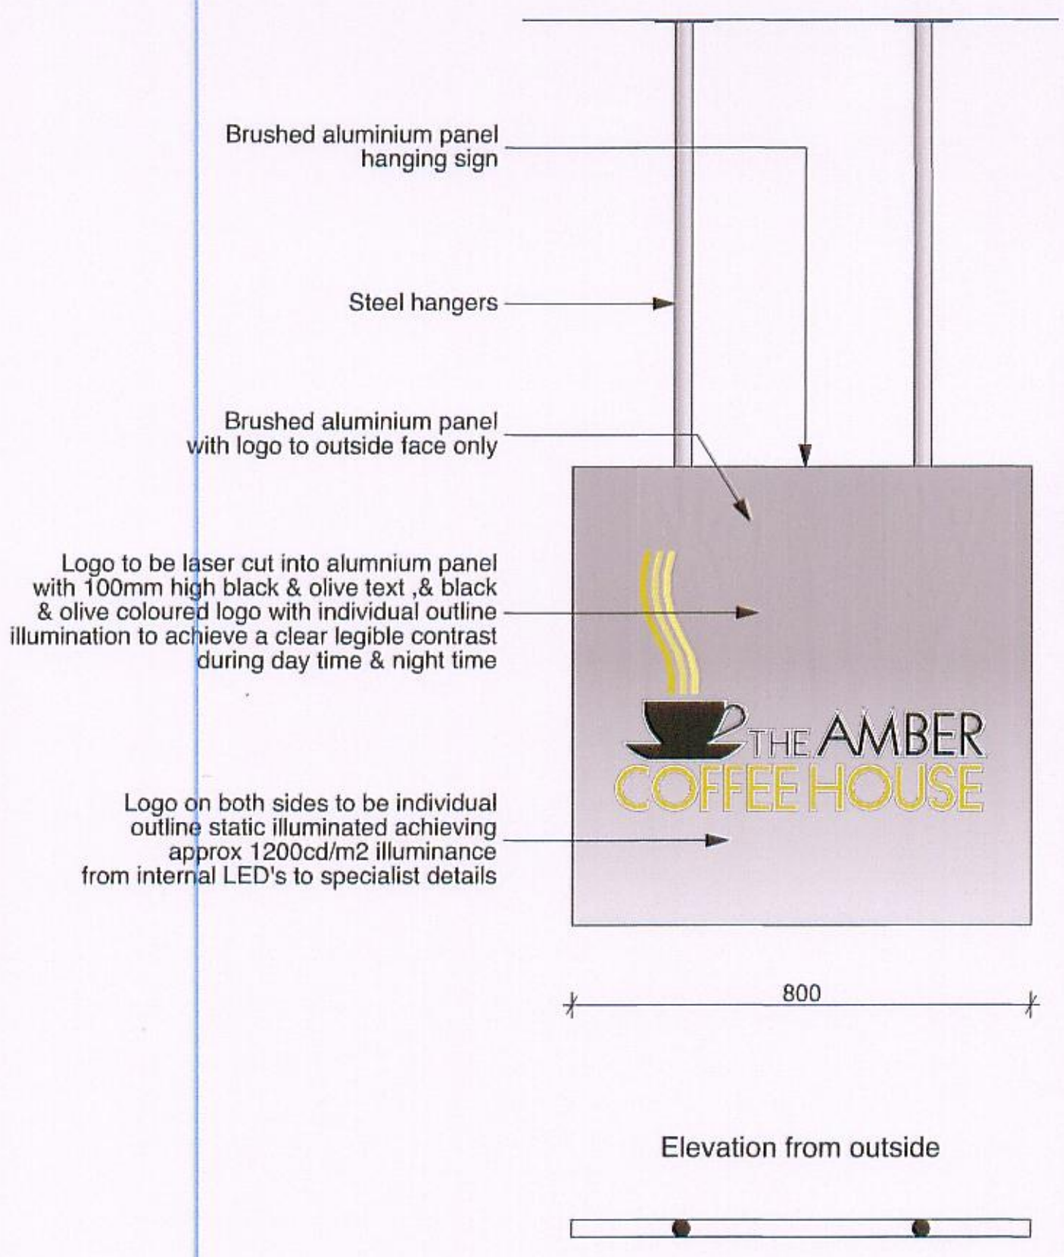

Elevation from outside

Plan

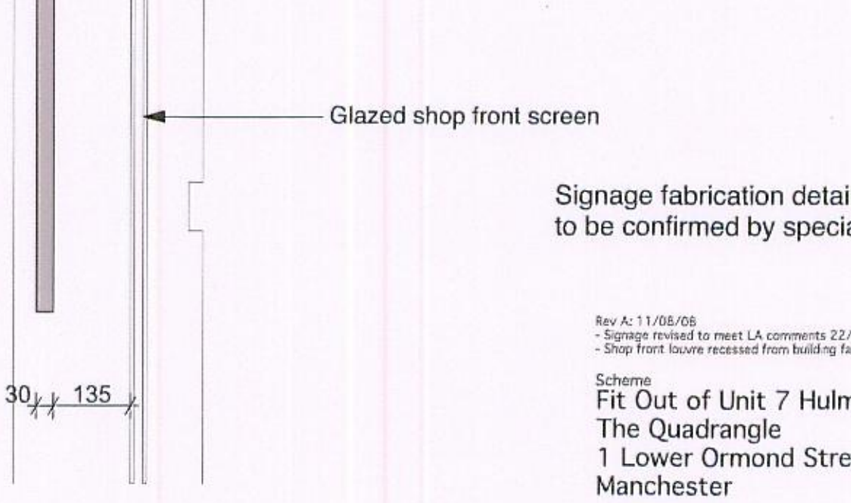

Side Elevation

ACK'D
REPLIED
RECD 12 AUG 2008

Signage fabrication details to be confirmed by specialists

Internal Signage Behind Glazed Screen

PROPOSED SIGNAGE DETAILS 1:10 @ A2

Rev A: 11/08/08
- Signage revised to meet LA comments 22/05/08
- Shop front louvre recessed from building face

Scheme
Fit Out of Unit 7 Hulme St
The Quadrangle
1 Lower Ormond Street
Manchester

Client
Ambers Cafe

Title
Proposed Signage Details

Scale	Date	Drawn
1:10	15/05/08	TW
Job No	Dwg No	Rev
1015	04	A

ADC Architects Ltd
7-9 New Wakefield Street Manchester M1 5NP
tel: 0161 236 7202 email:info@adcarchitects.co.uk
fax: 0161 236 7206 web: www.adcarchitects.co.uk