Front

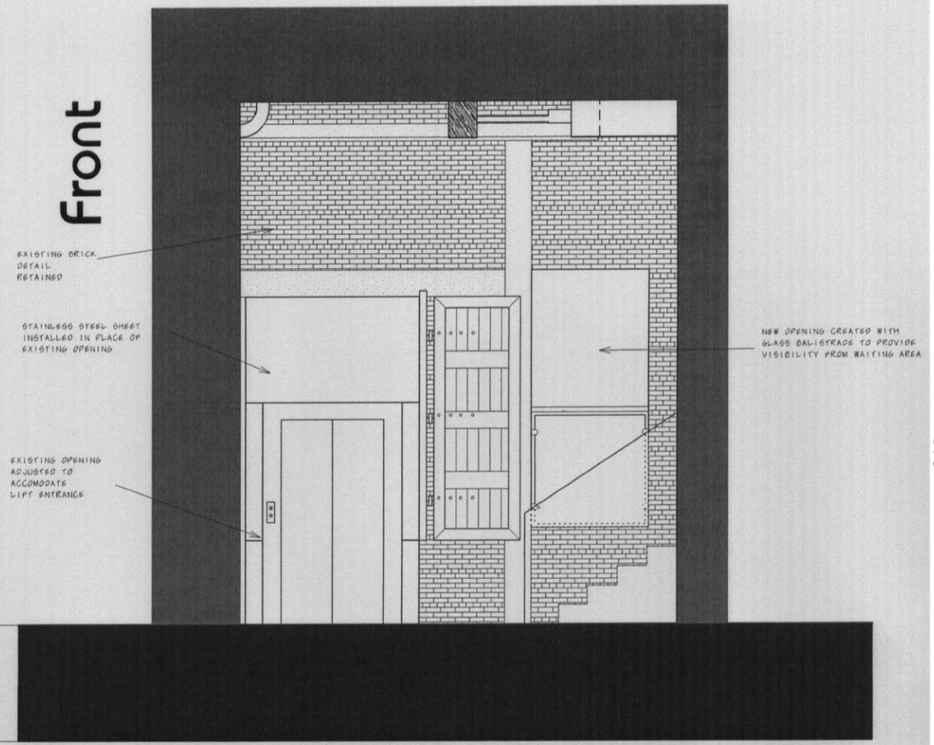

RH side

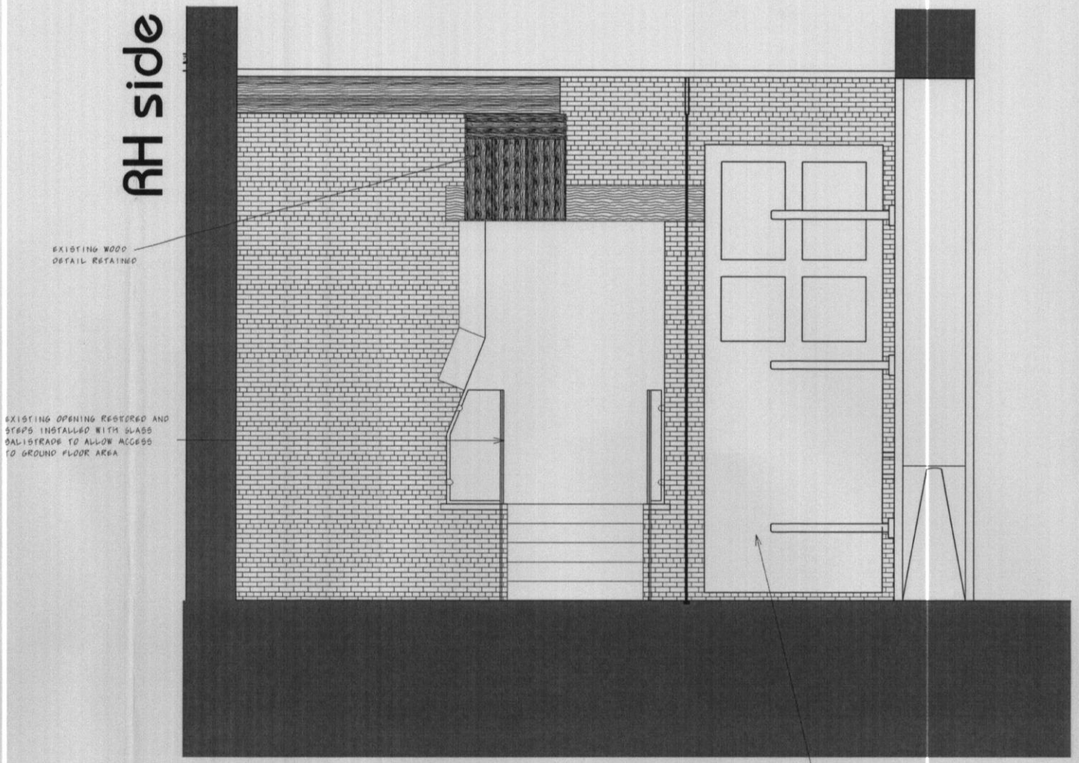

LH side



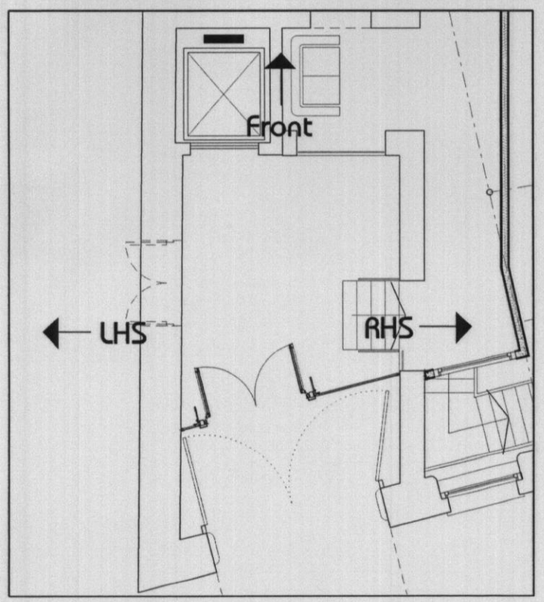

FOR ACTION
M
M
M
REC: 15 MAY 2003
REPLIED
ACK'D

A 05/09 Position of entrance screen adjusted

linberg
design associates limited
1 - 5 The Downs, Altrincham Cheshire, WA14 2QD
(t) 0161 923 0396/0397 (f) 0161 923 0391 (e) mail@linberg.co.uk

Project Title :

Bradley House
Newton Street
Manchester M1
Mr Chowdhary

Drg Title :

Proposed Loading Bay
Internal Elevations

Drg No. :	Revision :
PP07	A
Scale : 1 : 50 @ A3	Drawn By / Date : JML