38 High Street, Manchester

GLH/J018702/01 (Site Location Plan)

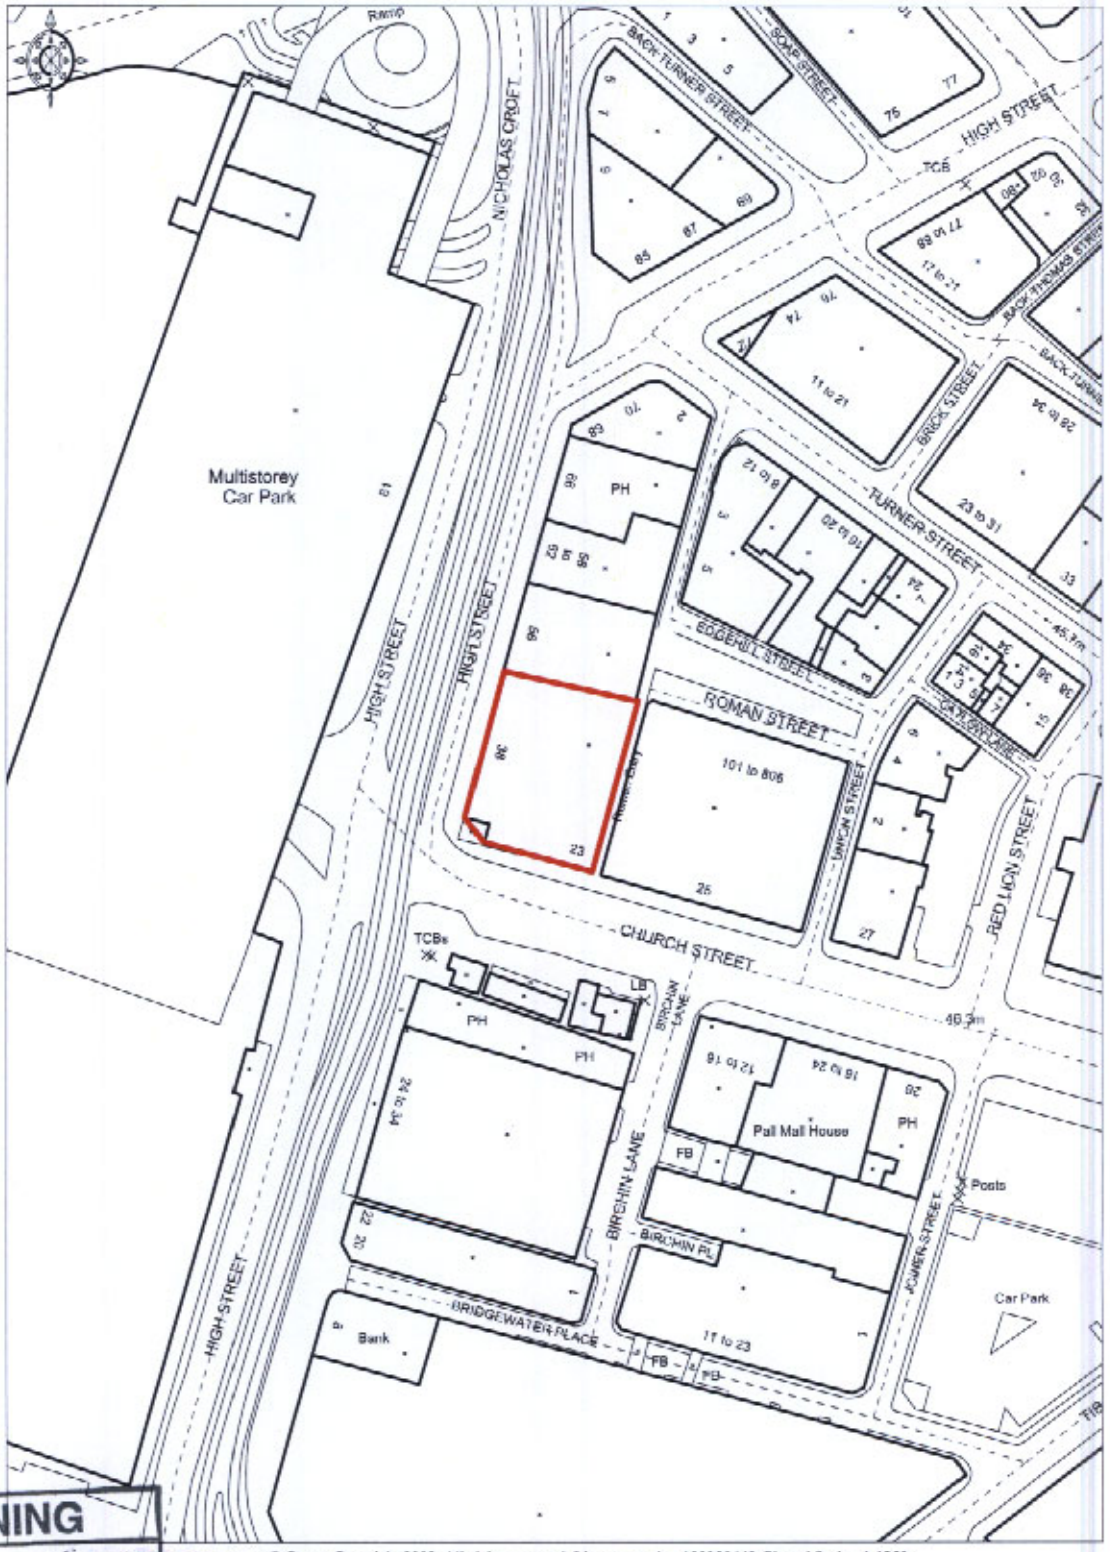

PLANNING
RECD
ACKNOWLEDGED
21 JAN 2008
INIT | DATE
RECD

© Crown Copyright 2008. All rights reserved. Licence number 100020449. Plotted Scale - 1:1250

GL HEARN