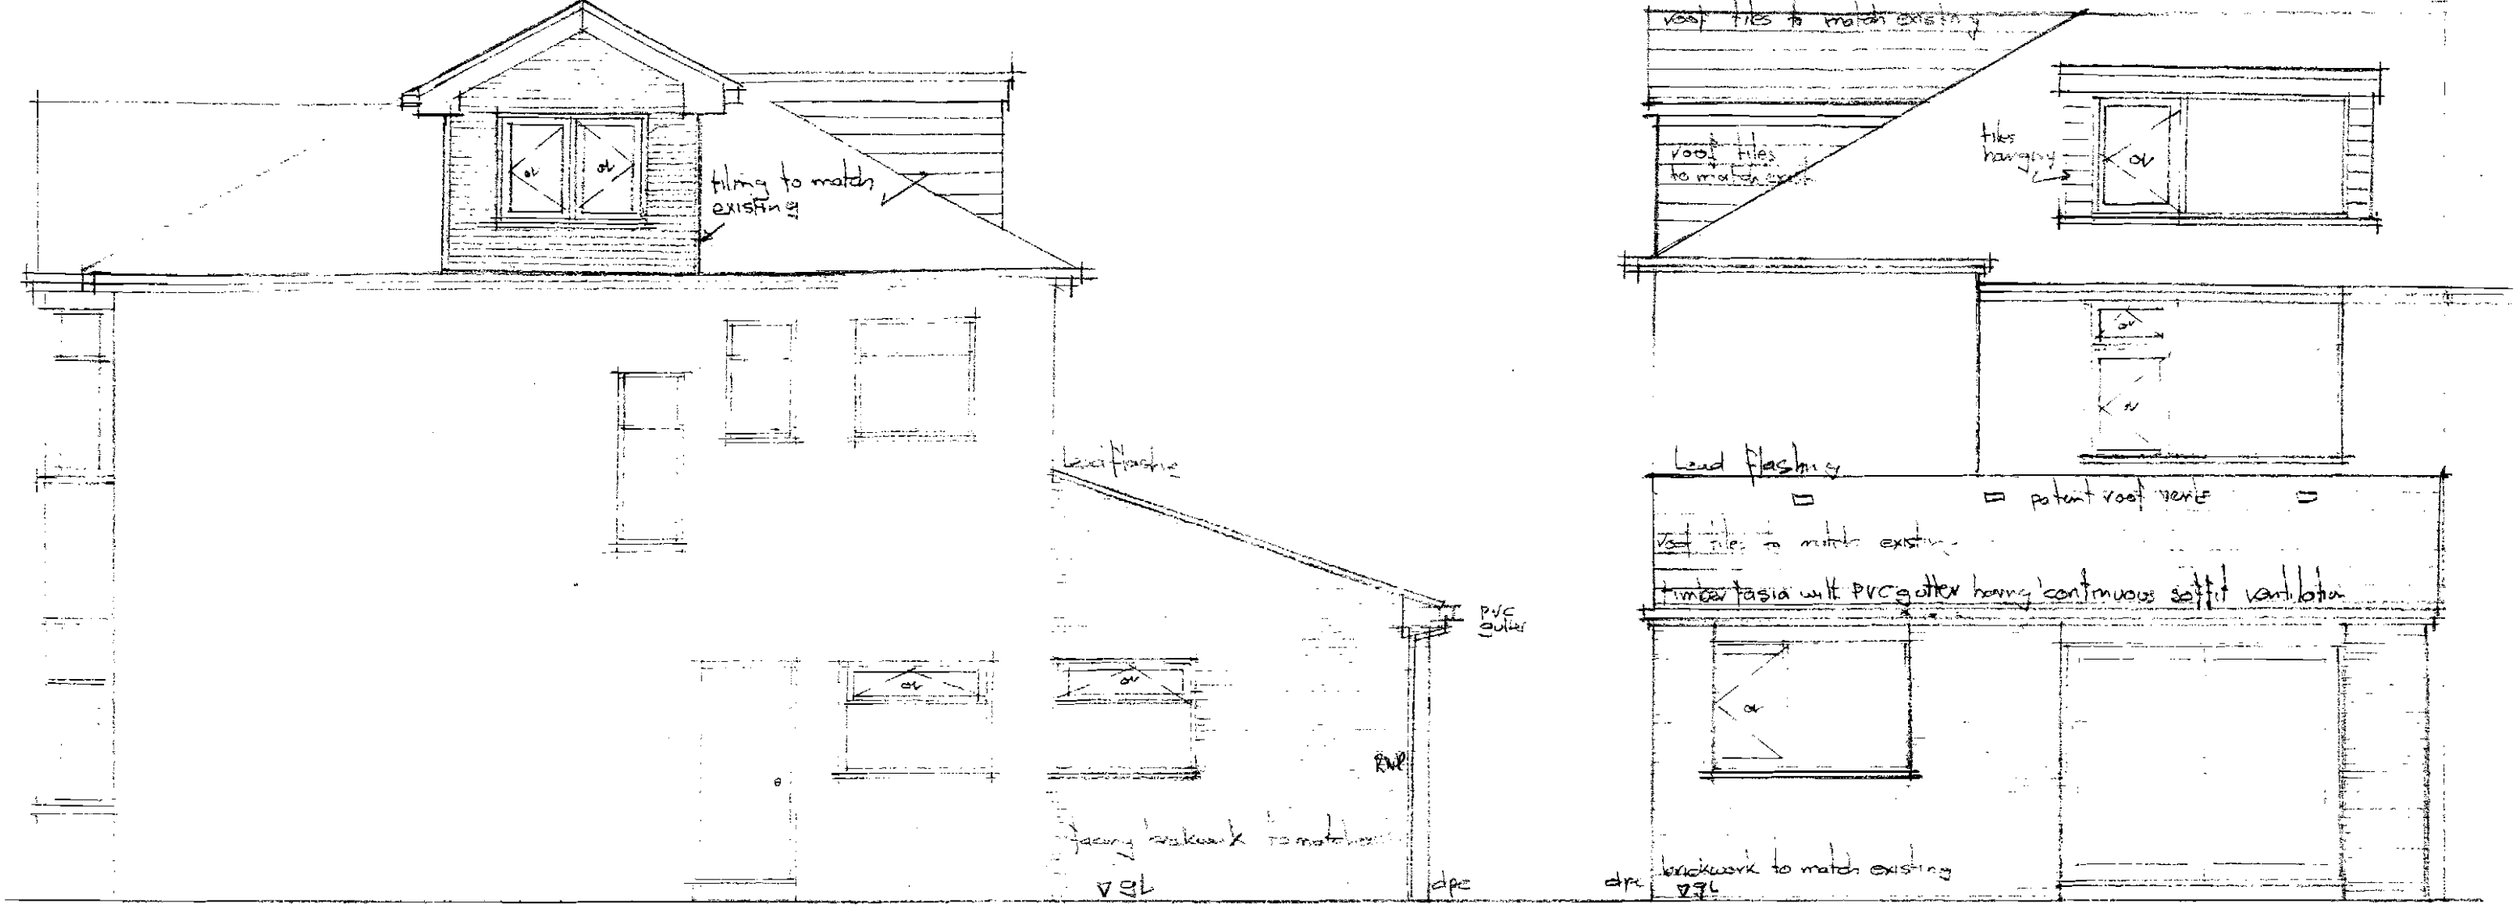



SIDE ELEVATION.

PDC


ARCHITECTS

SCALE:	1:50	Drg. No.
DATE:	03:07	675.05


PROJECT DESIGN CONSULTANTS
BARCLAY HOUSE, 35 WHITWORTH ST. WEST
MANCHESTER, M1 5NG
Telephone +44 (0) 161 228 2370
Facsimile +44 (0) 161 236 2646
e-mail. pdcarchitects@btopenworld.com

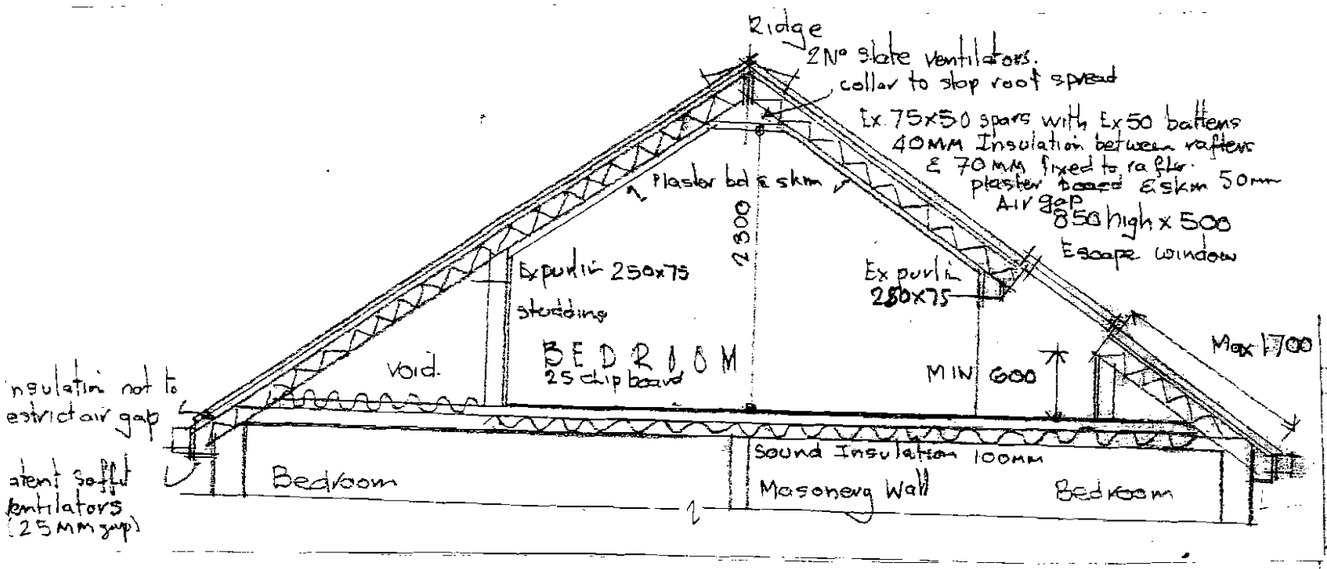

SECTION

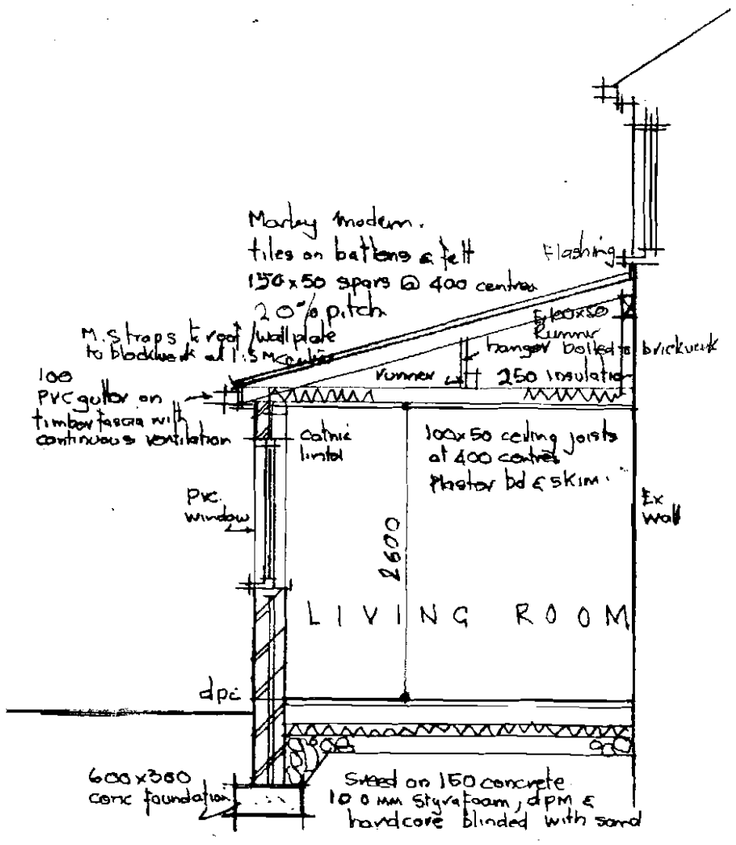

SECTION

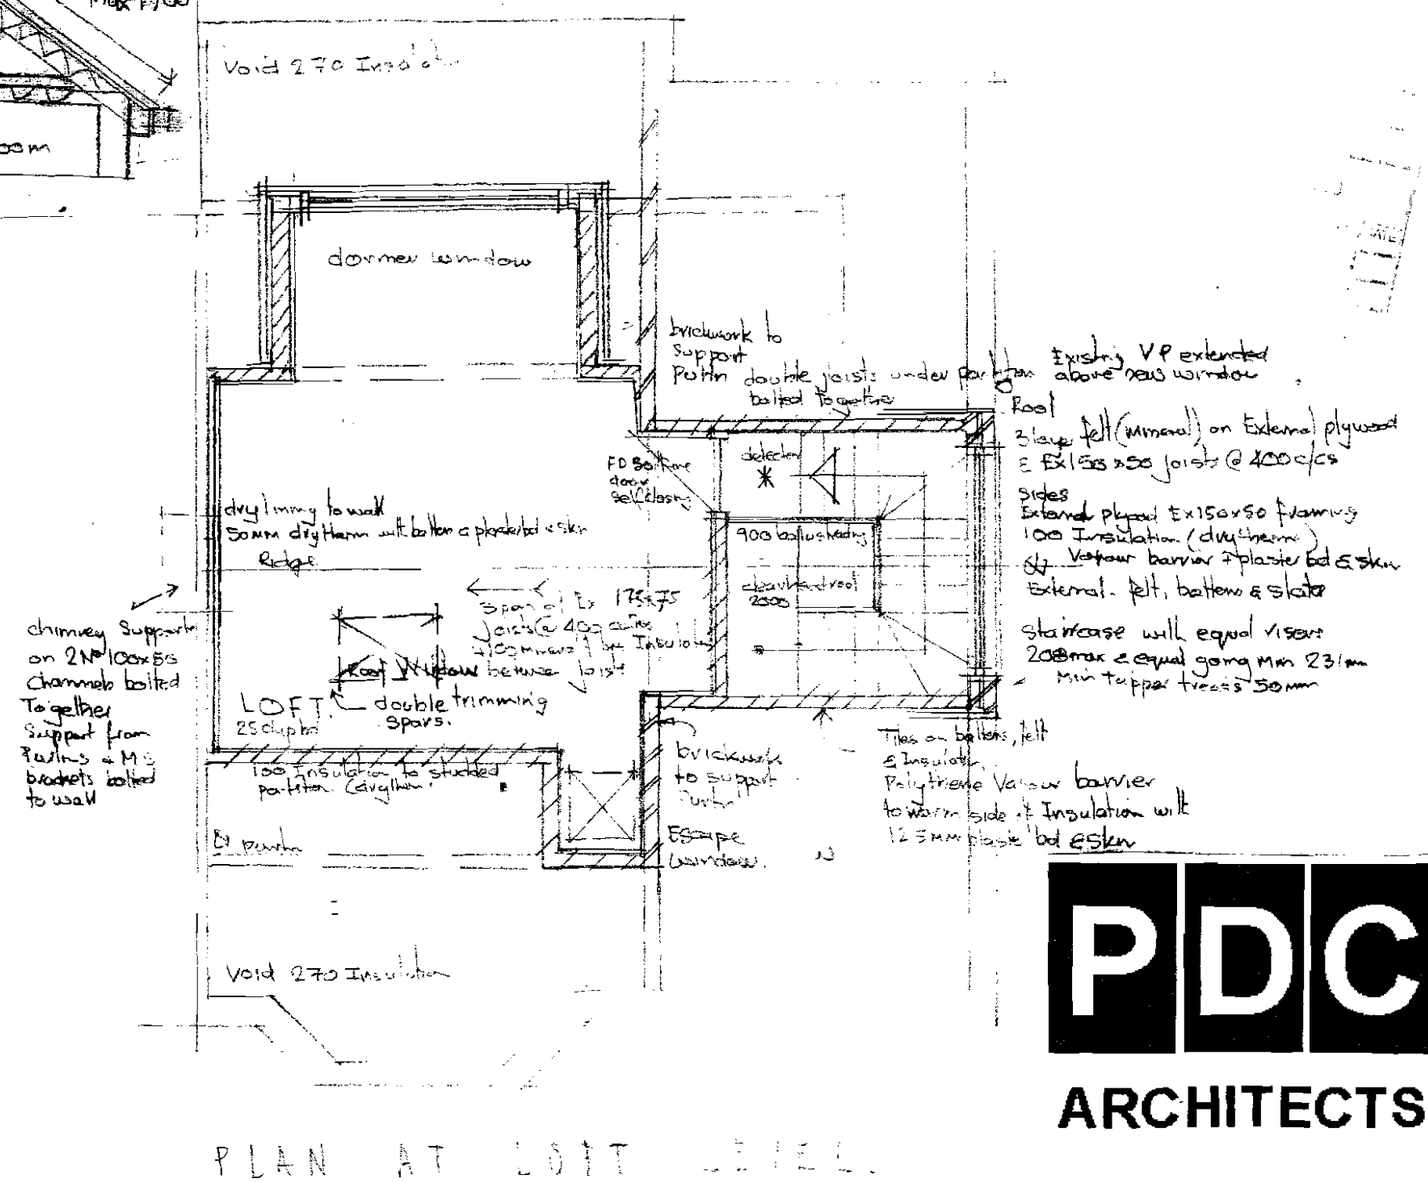

PLAN AT LOFT LEVEL

PDC

ARCHITECTS

SCALE:	1:50	Drg. No. B
DATE:	03:07	675.04

PROJECT DESIGN CONSULTANTS
BARCLAY HOUSE, 35 WHITWORTH ST. WEST
MANCHESTER. M1 5NG
Telephone +44 (0) 161 228 2370
Facsimile +44 (0) 161 236 2646
e-mail: pdcarchitects@btopenworld.com