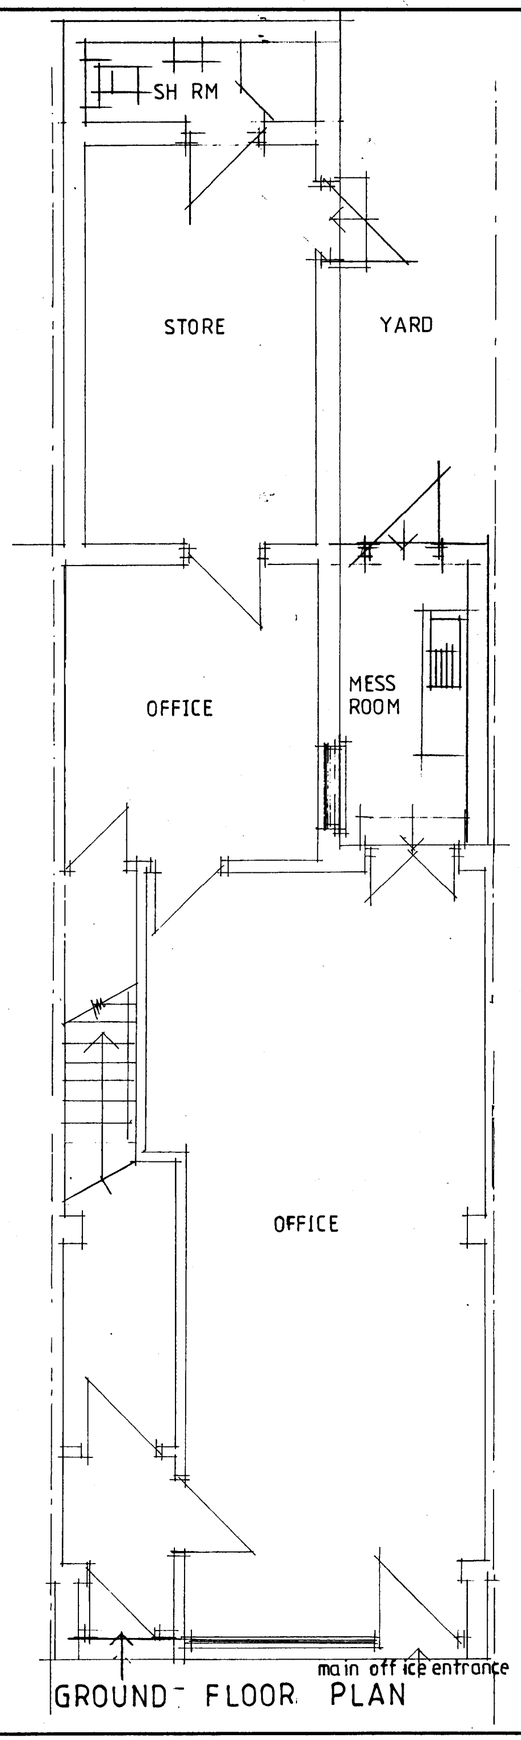

GROUND FLOOR PLAN

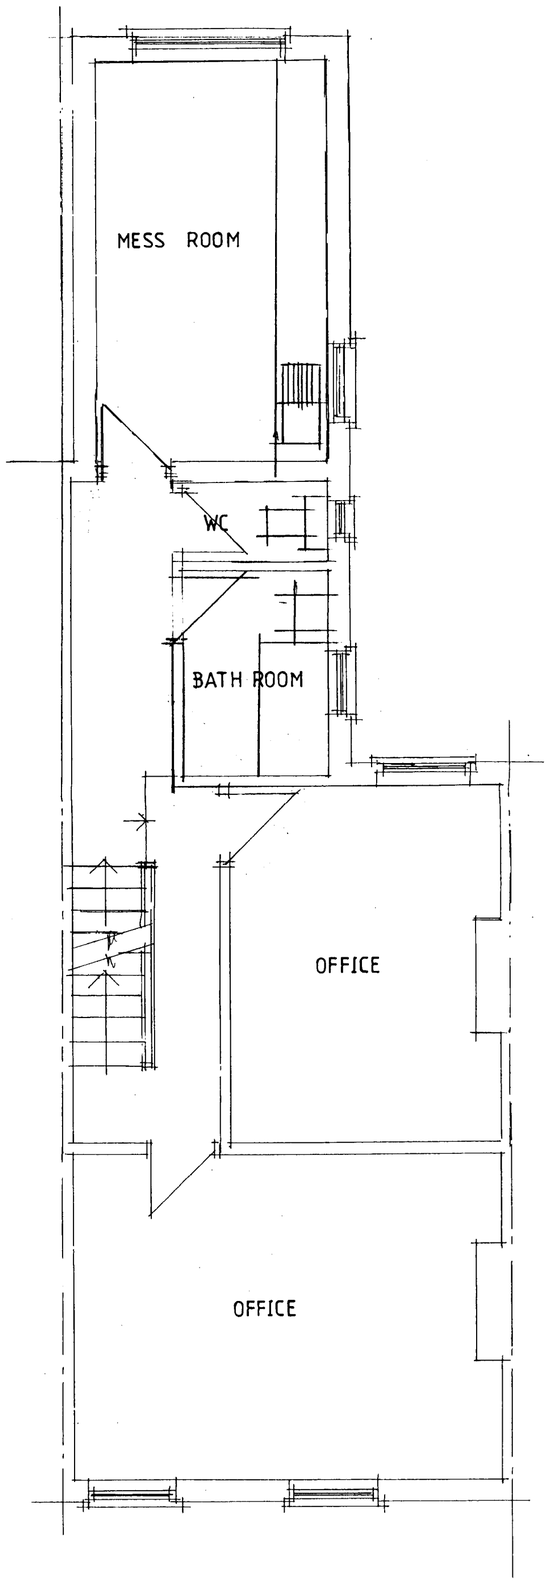

FIRST FLOOR PLAN

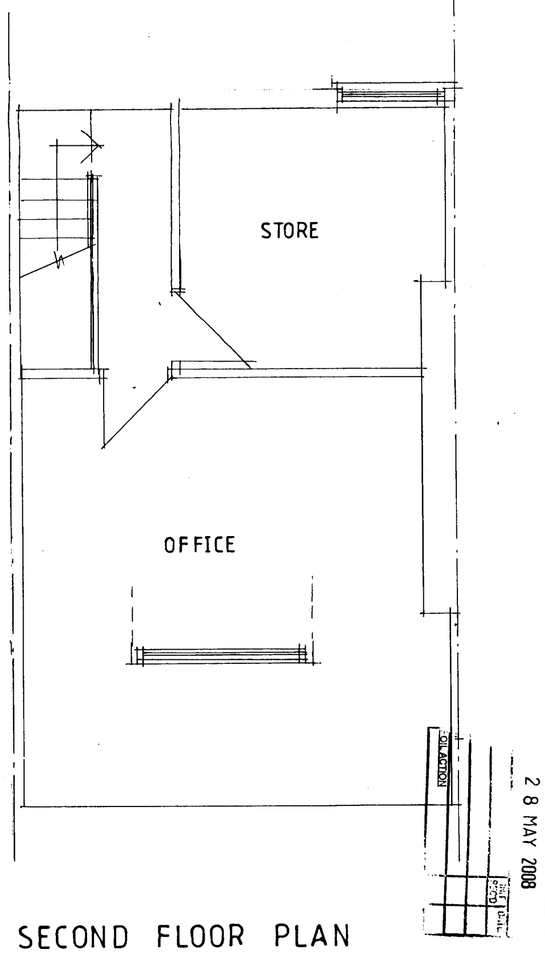

SECOND FLOOR PLAN

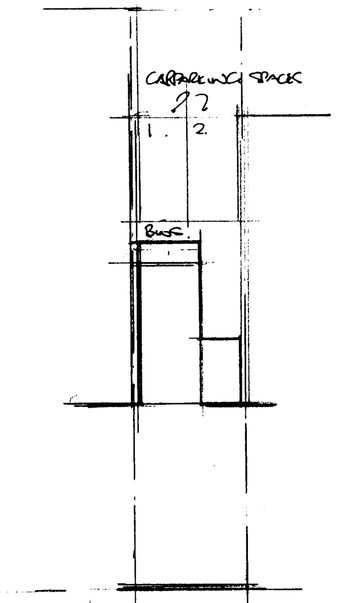

SITE PLAN

NOTES

CLIENT
MR S ALI
1014 STOCKPORT ROAD
LEVENSHULME M19 3WN

JOB TITLE
PROPOSED 1st & 2nd FLOOR OFFICES

DRG. TITLE
PLANS AS PROPOSED

HOLBOROW + ORMESHER Limited
architectural & interior design
Station House
Adams Hill
Knutsford
Cheshire WA16 6DN
telephone : 01565 652275
fax : 01565 750501

ISSUE	ORIGINAL	1	2	3	4	5	6	7
REVISION								
DATE								
DRAWN								
CHECKED								
APPROVED								
SCALE	1·50 1·200							

DRAWING NUMBER 809/08/02

M 512650 R