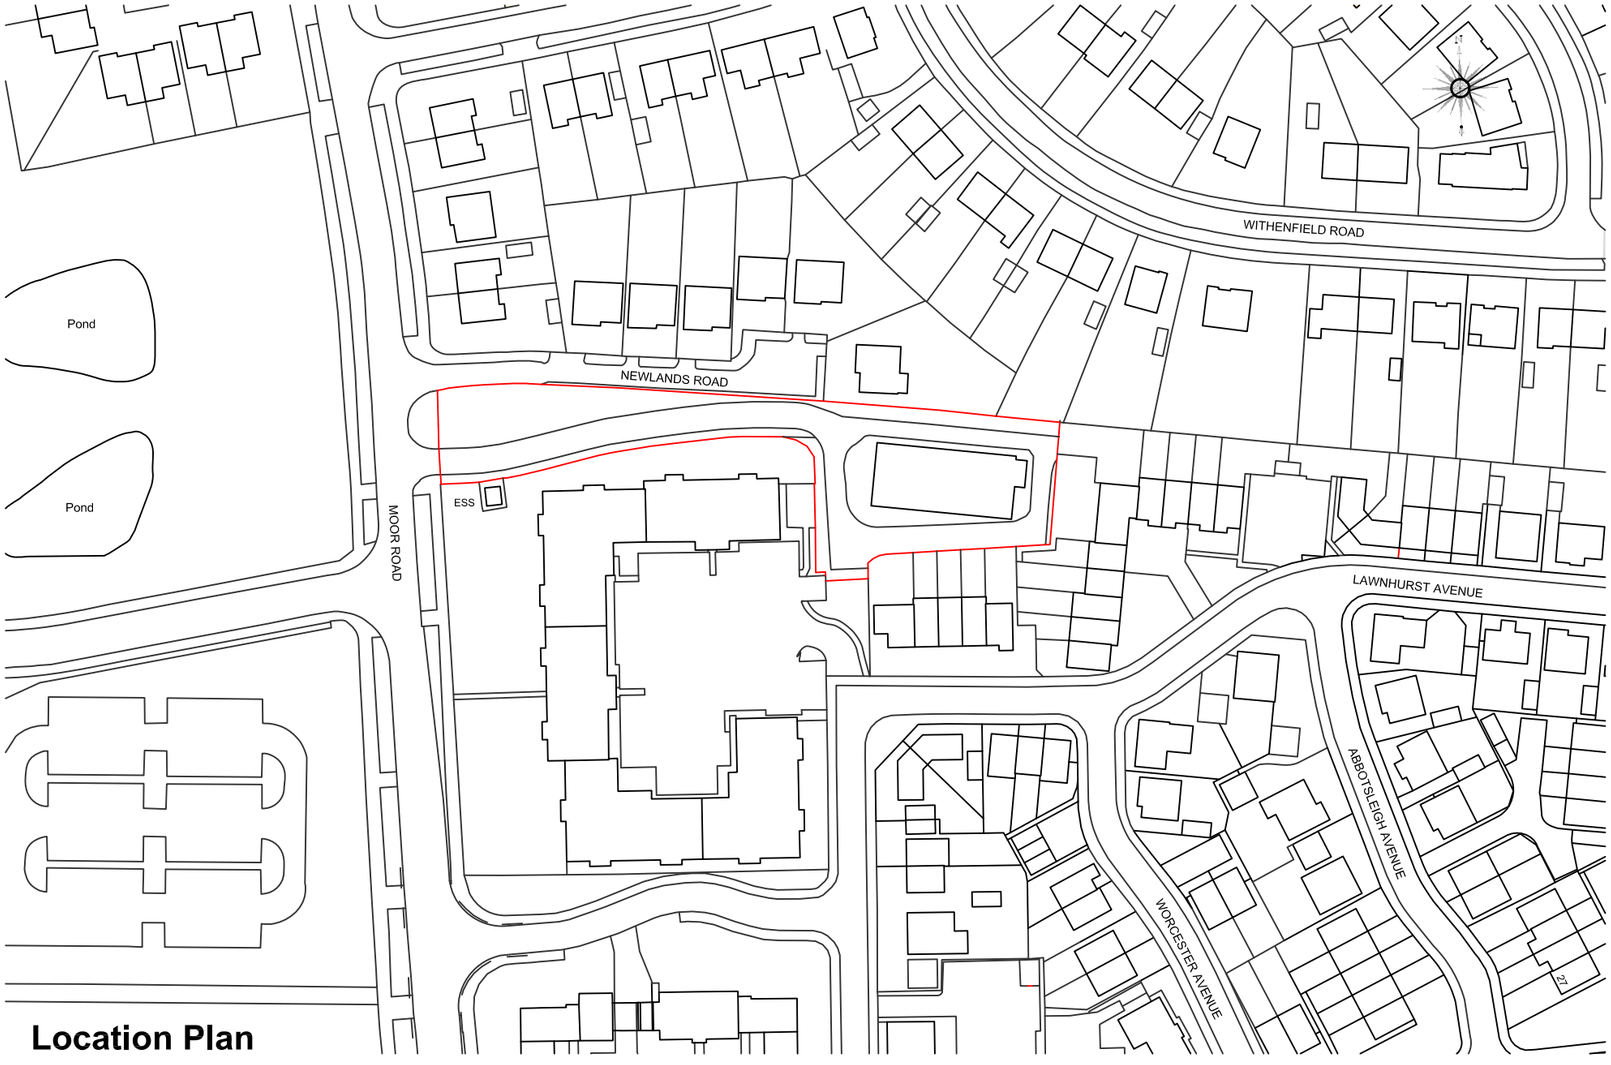

Location Plan

NOTES

ALL DIMENSIONS ARE GIVEN IN MILLIMETRES

MEASUREMENT SCALING OF THIS DRAWING SHALL ONLY BE PERMITTED IN IT'S DIGITAL FORM

Rev	Revision Description	Date
A	Location Plan	30/07/12

FPS INCEPTION LIMITED
1A BRANDLESHOME ROAD
BURY
BL8 4DS
TEL:0844 556 7044

E-MAIL:Info@fpsInception.co.uk

West Wythenshawe Youth Centre
Moor Road
Brooklands
M23 9BQ

Project Ref: FPSI-BPP-C-0542	No: FPSI-BPP-C-0542/10
Date: JULY 2012	Revision: A
Scale: 1:1250 @ A3	