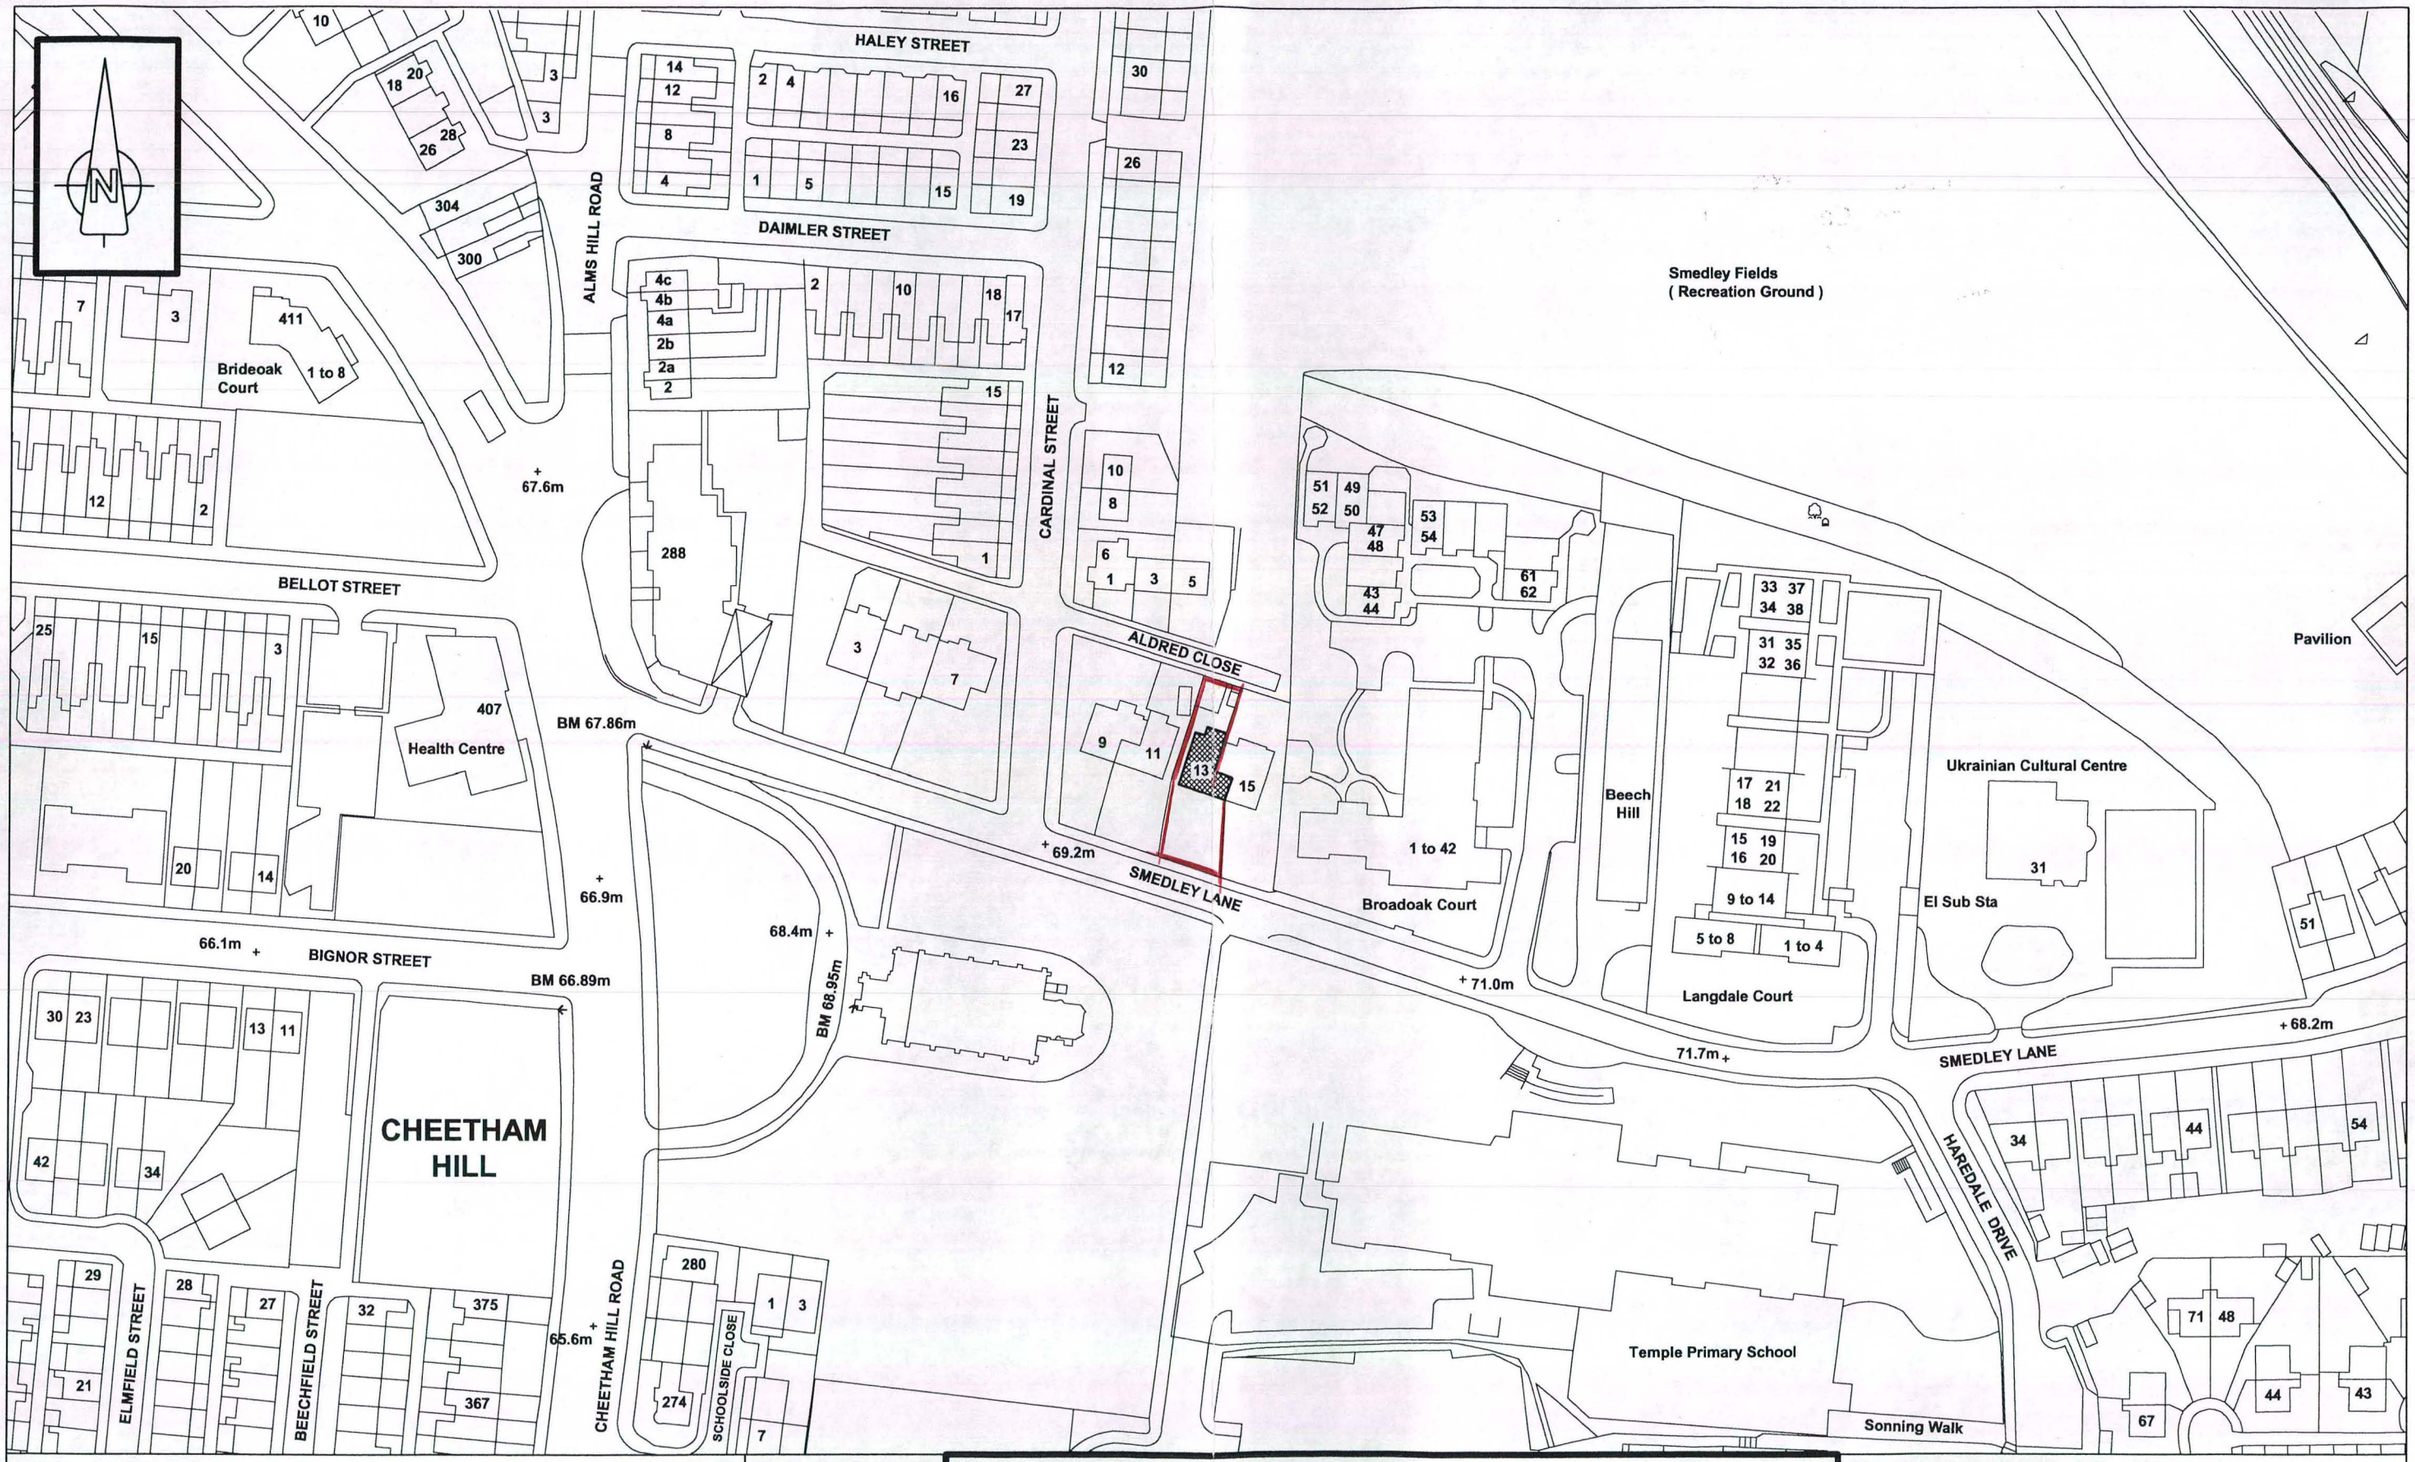


Title **13 SMEDLEY LANE, MANCHESTER. M8 8UJ.**	Date **09.02.12.**	**WILLIAM JONES & PARTNERS** **Consulting Civil & Structural Engineers** **Unit 11, Connect Business Village,** **Derby Road, Liverpool. L5 9PR.** **Telephone 0151 298 1937** **E-mail: info@williamjonesandpartners.co.uk**
BLOCK PLAN.	Scale **1:1250**	Drawing No. E18601-5