

0 5m

Scale (1:50)

All dimensions noted on this drawing must be checked and verified on site.
Figured dimensions are to be read in preference to scaling drawing entities.
Unless otherwise indicated, all dimensions noted are in millimeters.
© Copyright of this drawing is reserved to MAKERFIELD DESIGN PARTNERSHIP

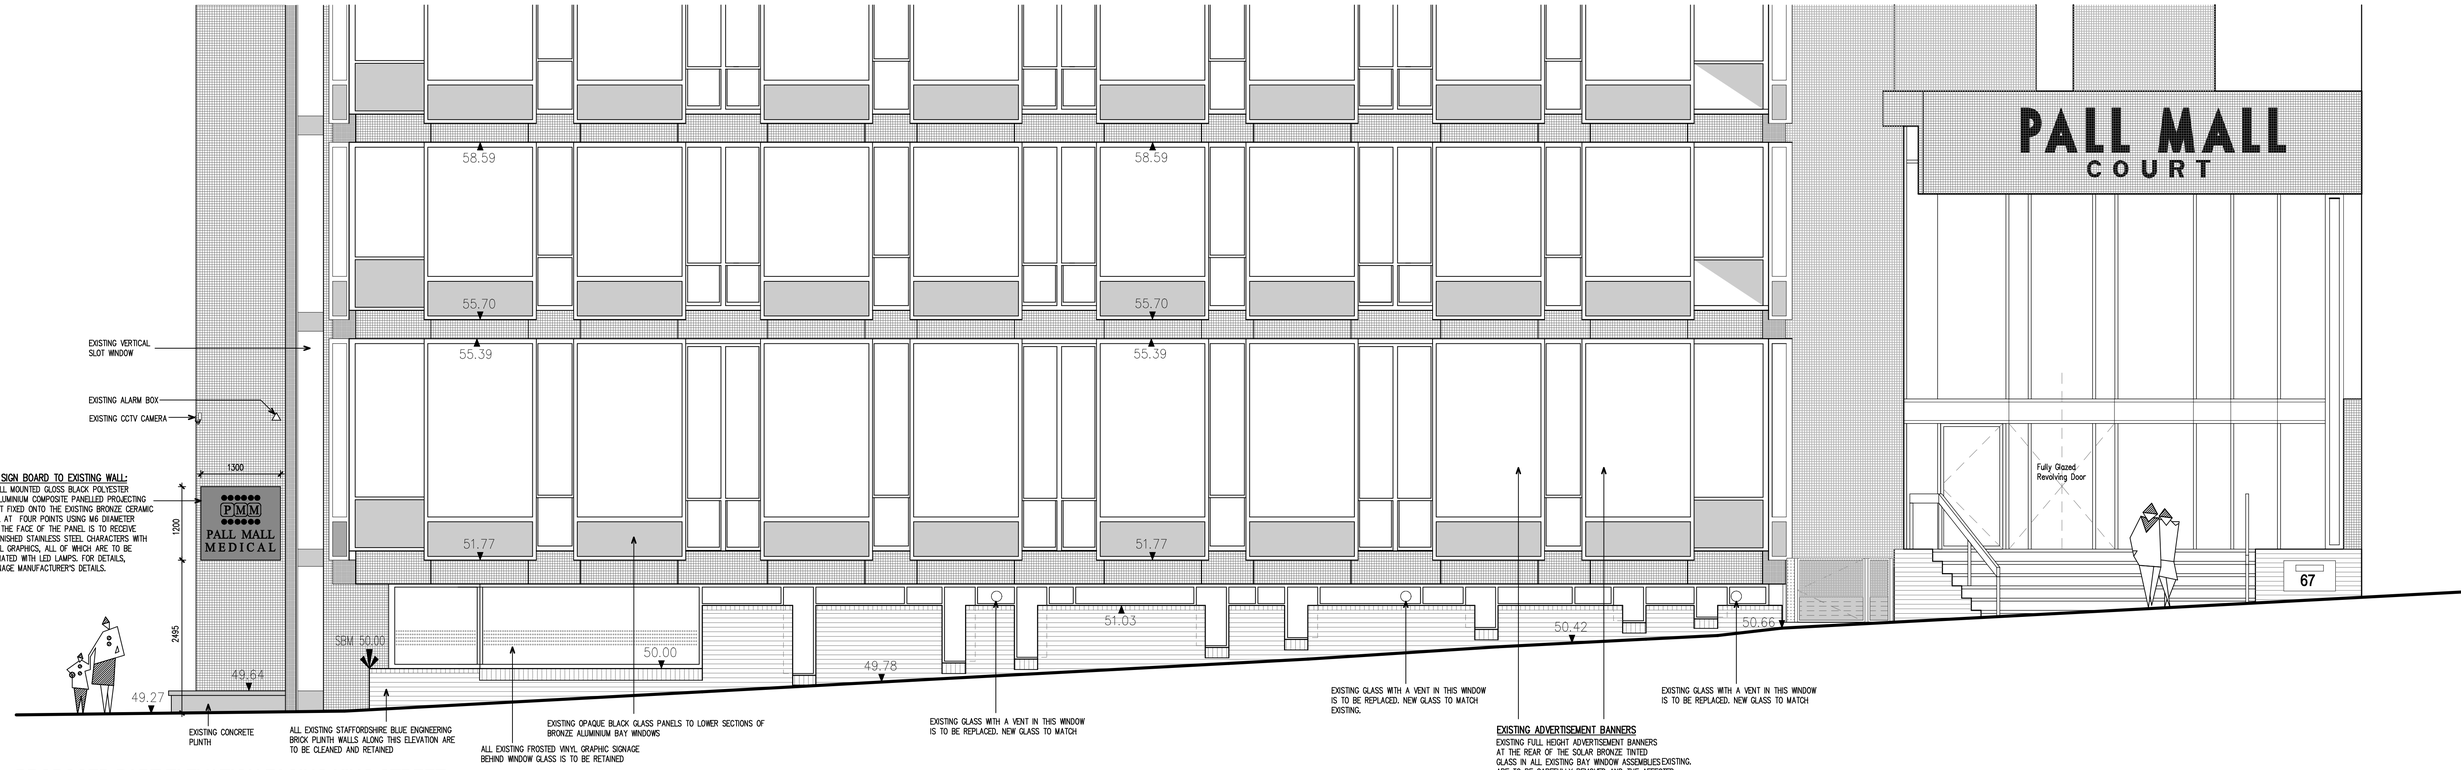

PROPOSED PART ELEVATION FACING KING STREET

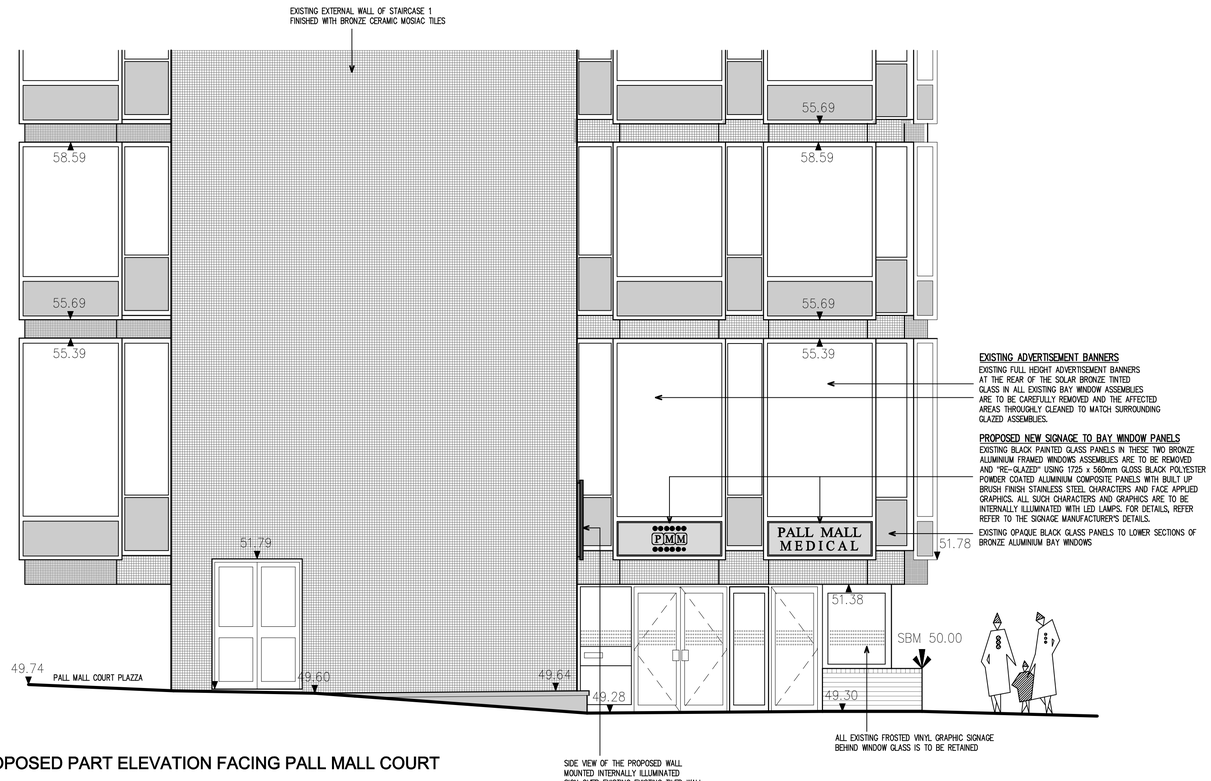

PROPOSED PART ELEVATION FACING PALL MALL COURT

MAKERFIELD DESIGN PARTNERSHIP
CHARTERED ARCHITECTS ● PLANNING CONSULTANTS
KENT STREET, WIGAN WN1 3BD Tel./Fax: (01942) 512222 email: mdp@makerfield.com

Project:
PROPOSED INTERNAL ALTERATIONS TO FORM AN EXTENSION TO PALL MALL MEDICAL CENTRE at: UNIT 1, PALL MALL COURT, 61–67 KING STREET, MANCHESTER M2 4PD

Client:
J Y KINSHA LLP

Drawing:
PROPOSED PART ELEVATIONS FACING KING STREET AND PALL MALL COURT

Scale: 1:50 (A1 Sheet)	Date: Feb.'13	Drawn by:
Drawing No: 12.23/PL/15	Revisions: A	

Revision A: (22/03/2013)
1. Drawing updated and finalised for a planning application