

Do not scale. Contractors must check all dimensions on site before preparing production drawings or commencing any work.
This drawing and its design is the copyright of Cartwright & Gross and may not be reproduced in any form whatsoever without their prior express written consent.

Revision	Date	Rev note	Drawn by	Purpose of issue
.	03.06.13		MA	Preliminary
A	21.06.13		MA	Planning

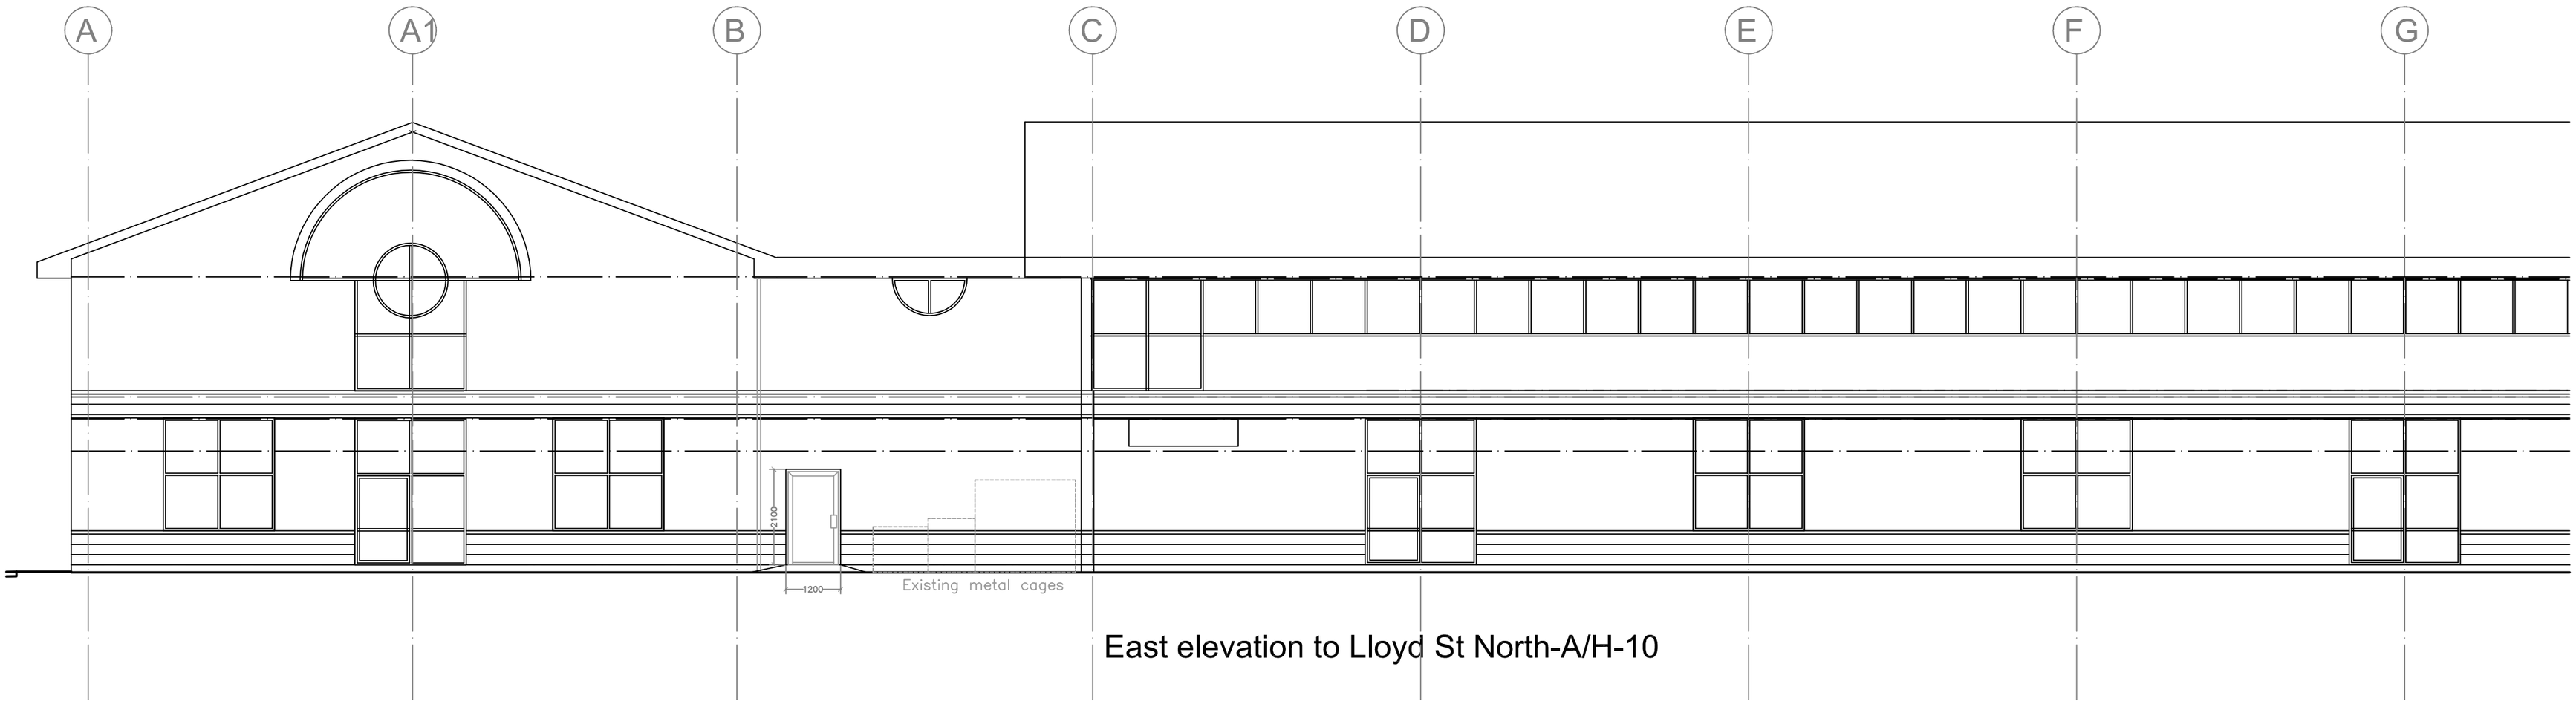

East elevation to Lloyd St North-A/H-10

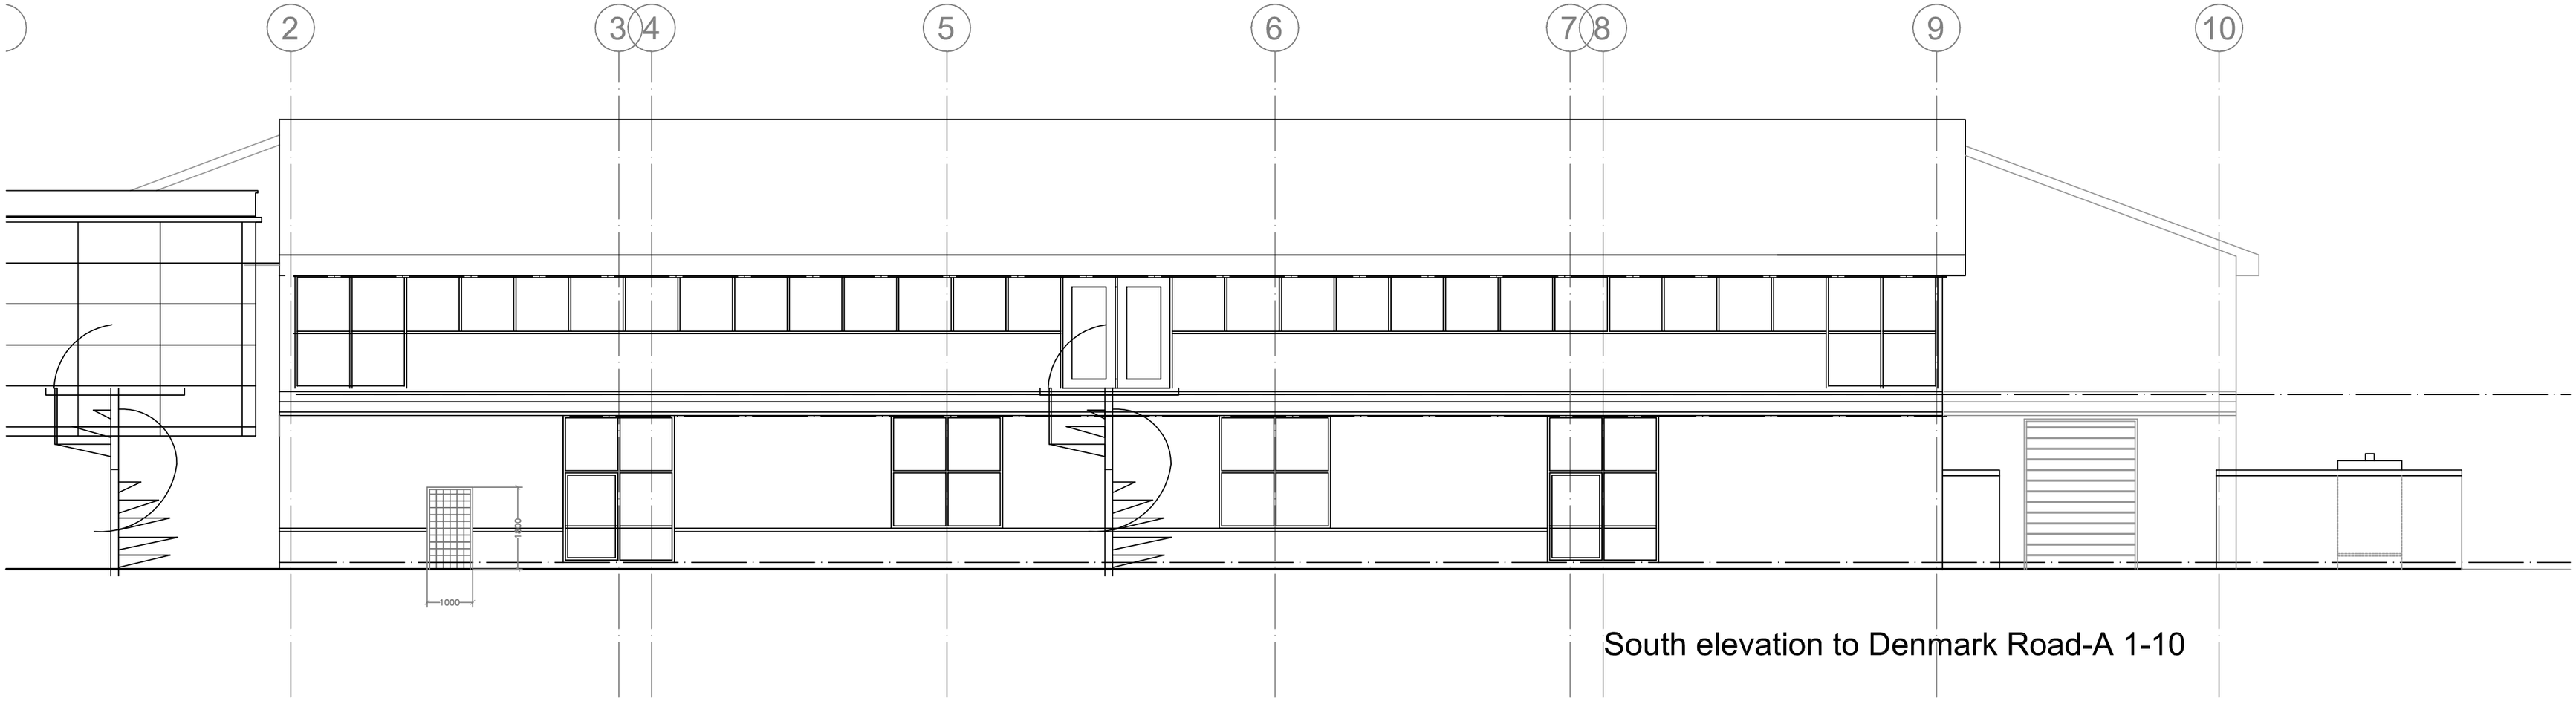

South elevation to Denmark Road-A 1-10

Drawing number	CAD Ref	Drawing	Scale
557/SK103 Rev. A	PL01	Existing Elevations	1:00@A2
Client		**Project**	**Date**
Qiagen Manchester		Skelton House Manchester Science Park	03/06/13

Cartwright&Gross Chartered Architects
The Golden Lion Middle Hillgate Stockport SK1 3EH Tel - 0161 480 1119 Fax - 0161 480 3311

ARCHITECTS